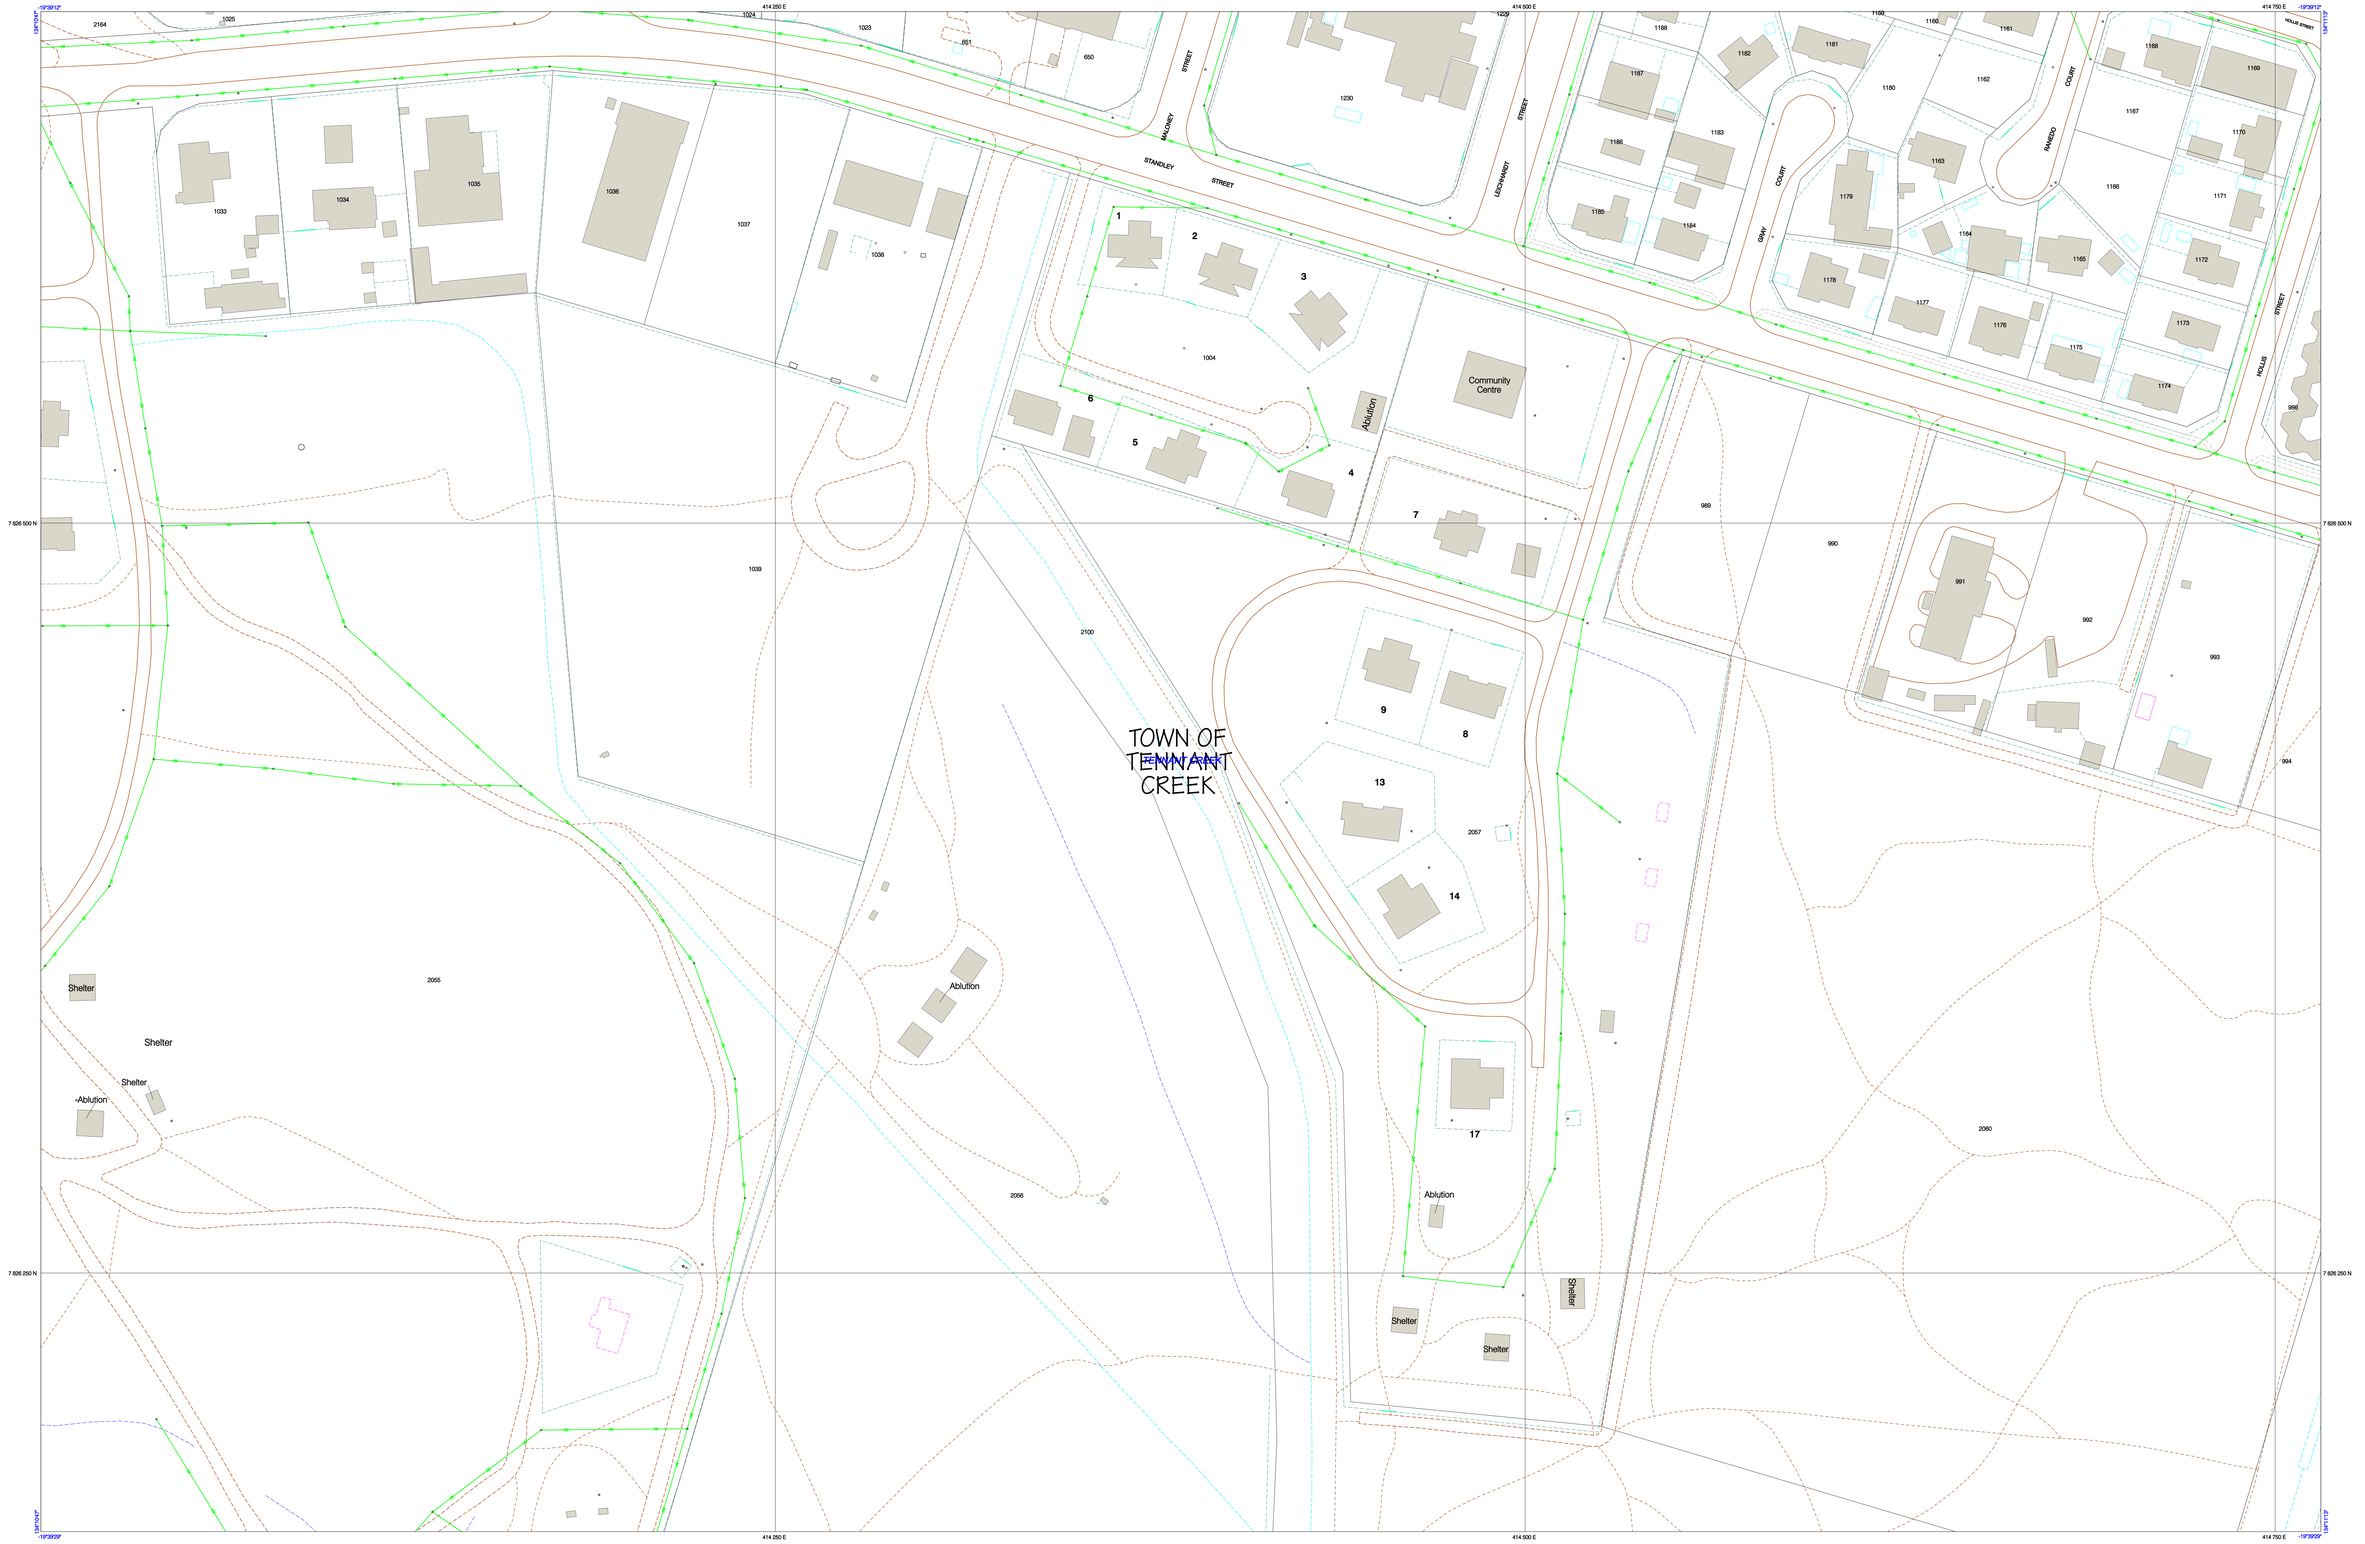

LEGEND

LAND USE PLANNING:
- APPROX. POSITION OF BUILDING constructed since date of photography

LAND EXCLUDED FROM DEVELOPMENT:
- GENERAL EXCLUSION/BUFFERS
- CULTURAL EXCLUSION AREAS:

Unauthorised entry, works on or use of land where there is a sacred site is an offence under the Northern Territory Aboriginal Sacred Sites Act. For conditions relating to works on or use of land within a Cultural Exclusion Area contact the Aboriginal Areas Protection Authority (AAPA): email enquiries.aapa@nt.gov.au or phone 8999 4332.

This advice does not negate the need for consent for entry, works, or use which may be required under the Aboriginal Land Rights(NT) Act (in the case of Aboriginal land), or another statute.

© NORTHERN TERRITORY OF AUSTRALIA

CADASTRE
- Current — 123
- Proposed — 123
- Locality — LOCALITY

UTILITY SERVICES
- ELECTRICITY
- LOW VOLTAGE — LV
- HIGH VOLTAGE — HV
- WATER RETICULATION
- WATER MAIN — W
- WATER RISING MAIN — W
- SEWER
- SEWER MAIN — S
- SEWER RISING MAIN — S S

DIAL BEFORE YOU DIG 1100 www.1100.com.au

TOPOGRAPHY
- Road Sealed, Bridge
- Road Unsealed, Track
- Footpath, Drain, Culvert
- Wall, Gate, Fence, Cattle Grid
- Railway, Disused Railway
- Aerodrome Tarmac, Landing Strip
- Taxiway, Apron
- Pipeline: Oil, Water, Undetermined Gas, Sewage
- Building, Building-Shape unconfirmed
- Shade Structure, Incomplete Building
- Sewage Ponds, Tailings Pond
- Oval, Arena, Swimming Pool
- High Water Mark; Low Water Mark
- Mine; Quarry, Surface Excavation
- Contour; Index, Intermediate — 25
- Contour; Depression
- Top of Bank, Bottom of Bank, Cliff
- Watercourse; Perennial, Intermittent, Channel or Canal
- WaterBodies; Perennial, Intermittent
- WaterBodies; Reservoir, Water Hole
- Swamp; Swamp Perennial, Swamp Intermittent
- Flat; Mud Flat, Clay/Saltpan, STI
- Pole; Power, General, Light
- Tank; Water, Elevated, Non-Water, Silo
- Manhole, Pylon, Communication Tower, Bore.

AVAILABLE FROM AND PRODUCED BY:

Northern Territory Government

NOTES:
POWER POLES, MANHOLES, SEPTIC TANKS, TOWERS/POSTS and other similar shaped objects are captured from Aerial Photography and have their locations confirmed from ground level inspection.
These features are suitable as LOCAL SURVEY CONTROL. Their ground location is expected to be within +/-0.3m of their mapped location.

DIAL BEFORE YOU DIG 1100 (Phone 1100 (Freecall) or 408 www.1100.com.au)
For water, sewer, and power information and connection requirements for developments contact Power and Water Corporation, Indigenous Community Development on 1800 245 092, and visit http://www.powerwater.com.au/customers

General enquiries, corrections, updates, errors and omissions:
Indigenous Community Land Use Planning, NT Dept of Lands and Planning
TEL: (08) 8999 1300, FAX: (08) 8999 7189, Email: planning@nt.gov.au

This product is a compilation of data holdings from (but not restricted to) NT Dept of Lands and Planning, NT Dept of Housing, Local Government and Regional Services, Power and Water Corporation and Aboriginal Areas Protection Authority.
Whilst every effort has been made to ensure the accuracy of this map, errors and omissions may occur.
No Warranty is given concerning the accuracy of the information herein. Users should refer to the originating bodies or departments regarding the accuracy and currency of the data.

Topographic information:
Land Information Division
Dept of Lands and Planning
TEL: (08) 8995 5331, FAX: (08) 8995 5396
Email: landinfo.dlp@nt.gov.au

Aboriginal Areas Protection Authority:
GPO Box 1890
Aboriginal Areas Protection Authority:
TEL: (08) 8999 4332
Email: enquiries.aapa@nt.gov.au

Cadastral Information:
Office of the Surveyor-General
Dept of Lands and Planning
TEL: (08) 8995 5353, FAX: (08) 8995 5395
Email: landinfo.dlp@nt.gov.au

Planning Information:
Indigenous Community Land Use Planning
Dept of Lands and Planning
TEL: (08) 8999 1300, FAX: (08) 8999 7189
Email: planning@nt.gov.au

Power, Water or Sewer Information:
Remote Operations Planning Branch
Power and Water Corporation
TEL: (08) 8924 5094, FAX: (08) 8924 5390

Housing Infrastructure Information:
Infrastructure Delivery Branch
Dept of Housing, Local Government, and Regional Services
TEL: (08) 8995 5015, FAX: (08) 8995 5110
Email: tex.shipp@nt.gov.au

SOURCE INFORMATION

CONTOUR INTERVAL :		CURRENCY OF TOPOGRAPHY :	21 May 2009
HORIZONTAL DATUM :		SOURCE MAP SCALE :	2500
VERTICAL DATUM :		ZONE UTM :	53
PROJECTION :	Transverse Mercator	DATE GENERATED :	21 June 2012

N

0 20 40 60 80 100

GDA

Locality Diagram

SERVICED LAND AVAILABILITY PROGRAM
SLAP Map
Village Camp (Tennant Creek Town Camp)

Nyinkkanyunu

Barkly Shire Council

Community ID: 271