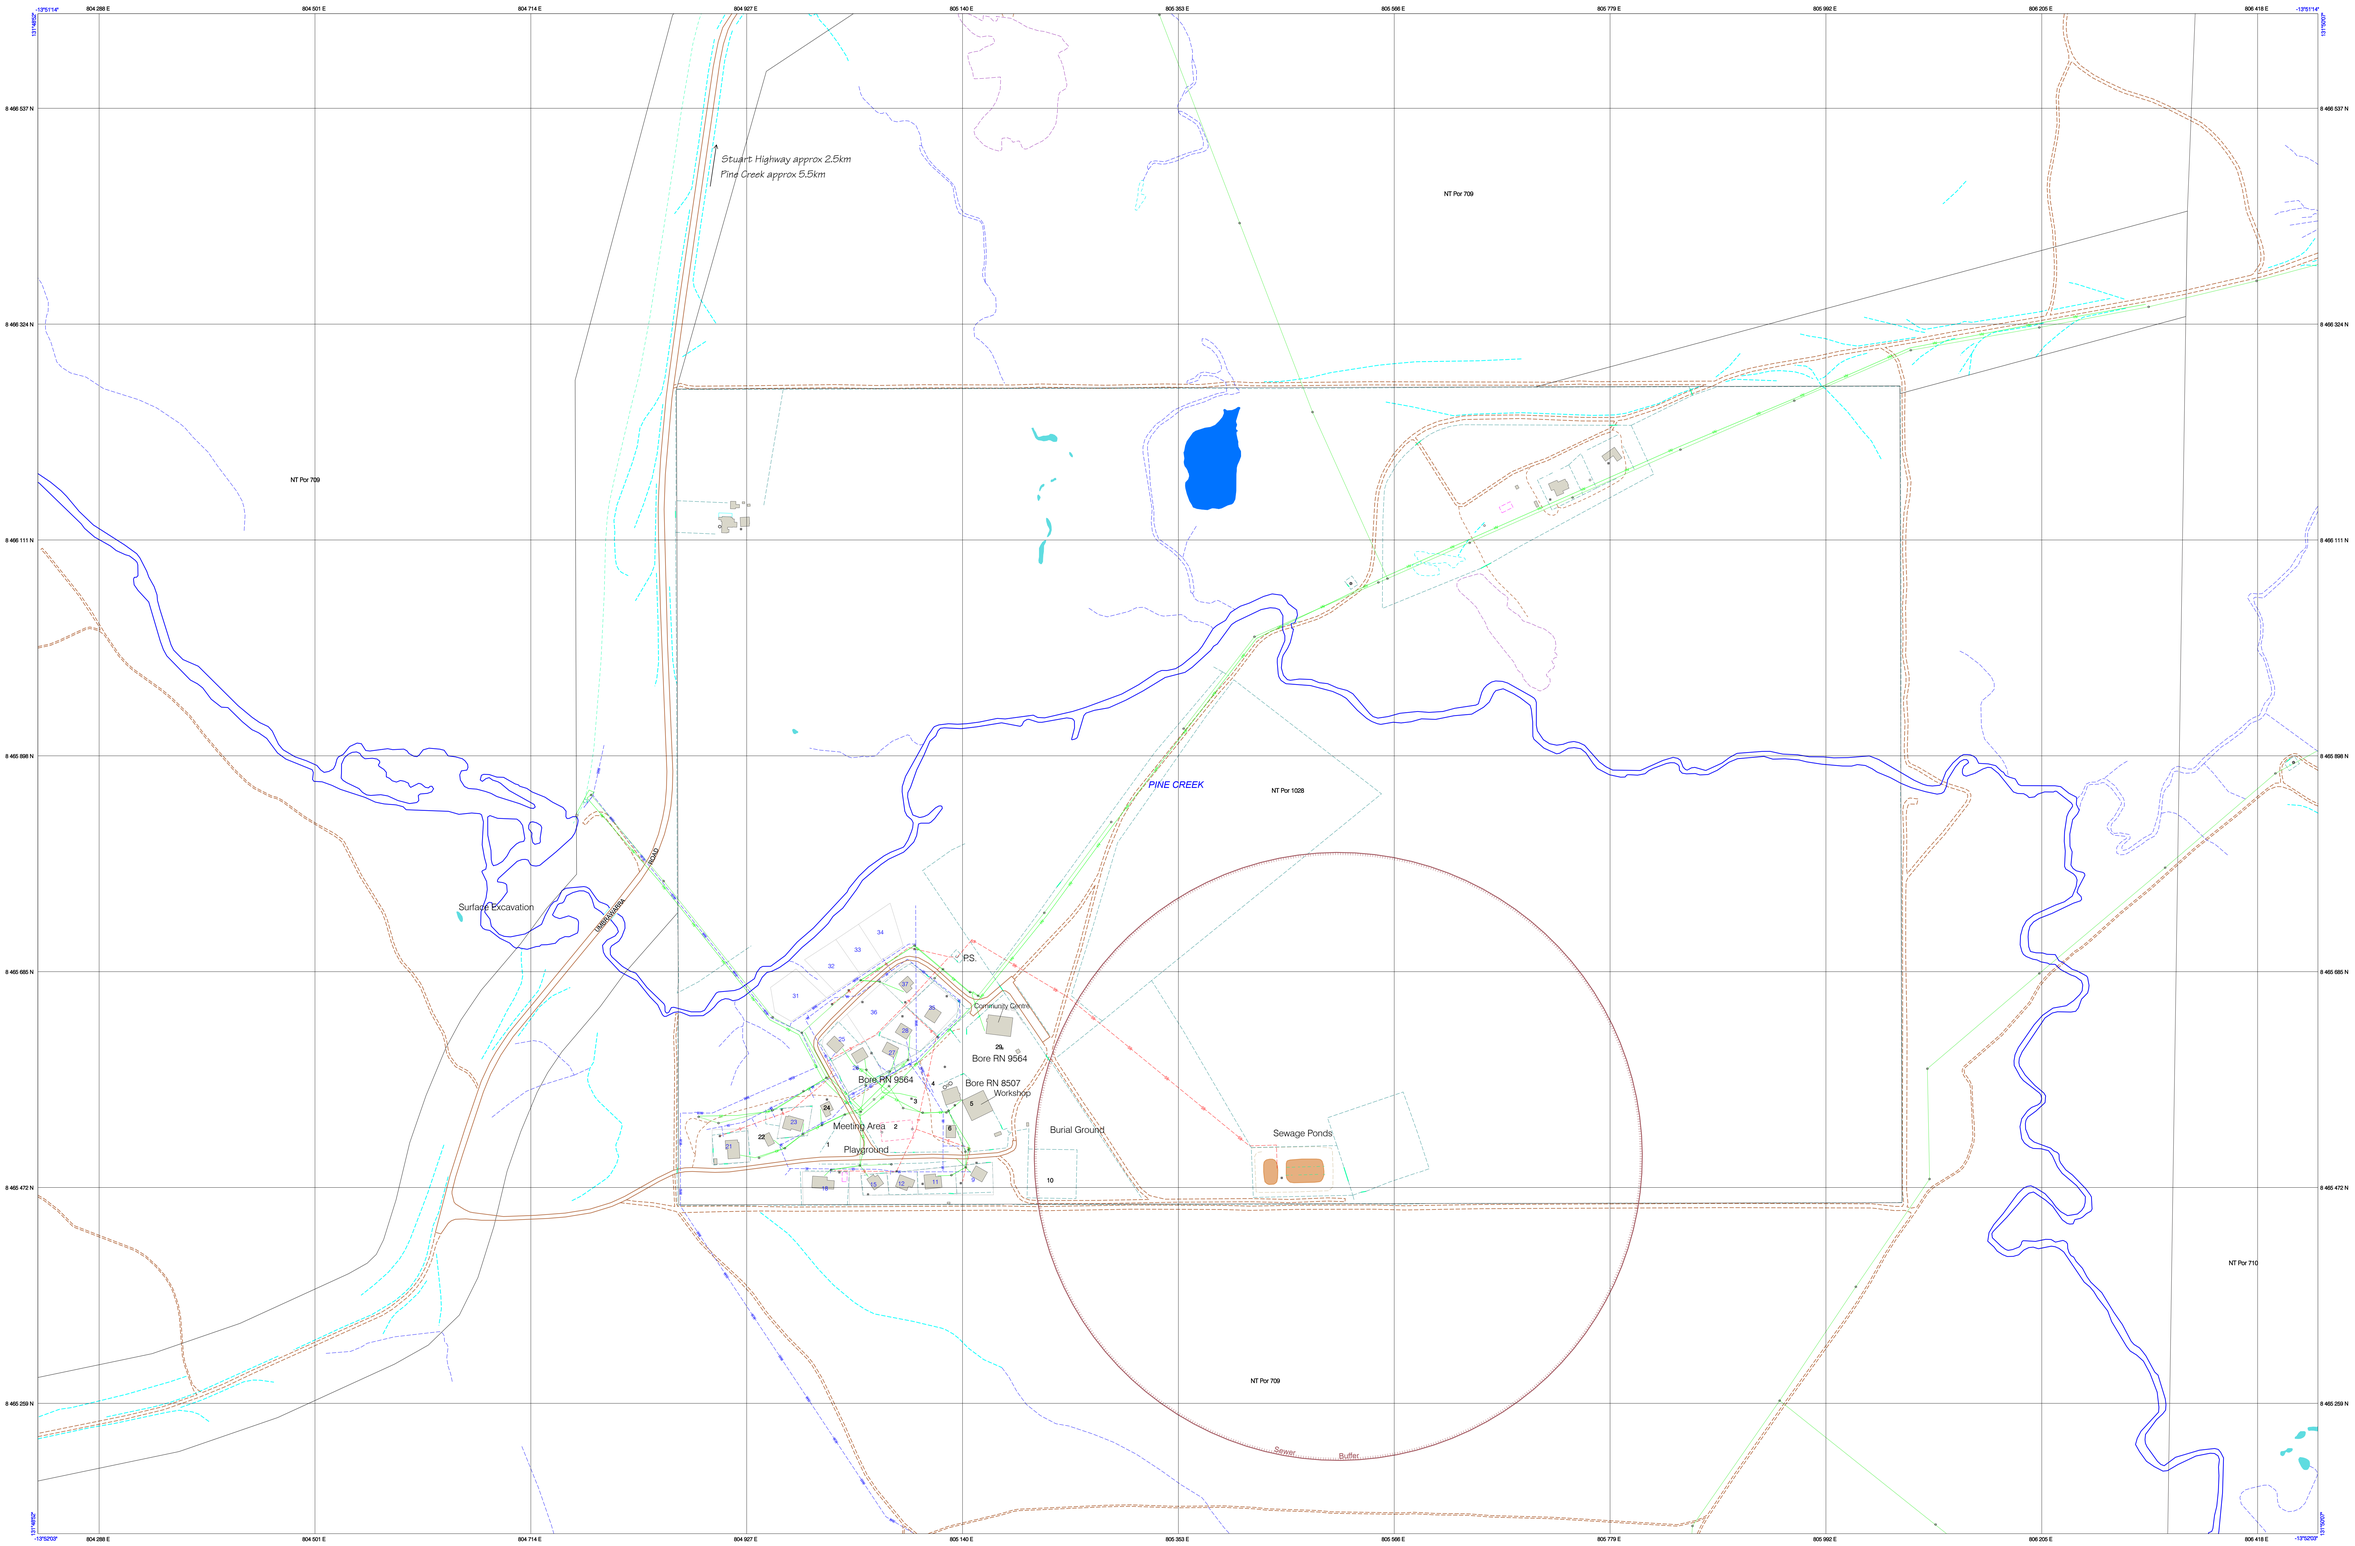

LAND USE PLANNING:

APPROX. POSITION OF BUILDING constructed since date of photography

LAND EXCLUDED FROM DEVELOPMENT

GENERAL EXCLUSION/BUFFERS

CULTURAL EXCLUSION AREAS:

Unauthorised entry, works on or use of land where there is a sacred site is an offence under the Northern Territory Aboriginal Sacred Sites Act. For conditions relating to works on or use of land within a Cultural Exclusion Area contact the Aboriginal Areas Protection Authority (AAPA) email enquiries.aapa@nt.gov.au or phone 8999 4334.

This advice does not negate the need for consent for entry, works, or use which may be required under the Aboriginal Land Rights(NT) Act (in the case of Aboriginal land), or another statute.

© NORTHERN TERRITORY OF AUSTRALIA

CADASTRE

Current — 123

Proposed — 123

Locality — LOCALITY

UTILITY SERVICES

ELECTRICITY
LOW VOLTAGE — LV
HIGH VOLTAGE — HV
WATER RETICULATION
WATER MAIN — W
WATER RISING MAIN — W
SEWER
SEWER MAIN — S
SEWER RISING MAIN — S S

CALL BEFORE YOU DIG www.1100.com.au

LEGEND

TOPOGRAPHY

Road Sealed, Bridge
Road Unsealed, Track
Footpath, Drain, Culvert
Wall, Gate, Fence, Cattle Grid
Railway, Disused Railway
Aerodrome Tarmac, Landing Strip
Taxiway, Apron
Pipeline: Oil, Water, Undetermined Gas, Sewage
Building, Building Shape unconfirmed
Shade Structure, Incomplete Building
Sewage Ponds, Tailings Pond
Oval, Arena, Swimming Pool
High Water Mark, Low Water Mark
Mine; Quarry, Surface Excavation
Contour; Index, Intermediate
Contour; Depression
Top of Bank, Bottom of Bank, Cliff
Watercourse; Perennial, Intermittent, Channel or Canal
WaterBodies; Perennial, Intermittent
WaterBodies; Reservoir, Water Hole
Swamp; Swamp Perennial, Swamp Intermittent
Flat; Mud Flat, Clay/Saltpan, STI
Pole; Power, General, Light
Tank; Water, Elevated, Non-Water, Silo
Manhole, Pylon, Communication Tower, Bore.

AVAILABLE FROM AND PRODUCED BY:

Dept of Lands, Planning & the Environment
Geospatial Services
Good Ross Anthemius House,Parap
GPO Box 1680, Darwin NT 0801
https://lfes.nt.gov.au/

NOTES:

POWER POLES, MANHOLES, SEPTIC TANKS, TOWERS/POSTS and other similar shaped objects are shown as they are in the field when surveyed and have their locations confirmed from aerial survey techniques.
These features are suitable as LOCAL SURVEY CONTROL. Their ground locations are accurate to within +/-0.2m of their mapped location.

CALL BEFORE YOU DIG
(phone 1100 (Based)
or visit www.1100.com.au
For water, sewer, and power information and connection requirements for Subdivisions, contact Power and Water Corporation, Indigenous Community Development on 1800 245 092, and visit http://www.powerwater.com.au/business

Northern Territory Government

General enquiries, corrections, updates, errors and omissions:

Lands Planning
NT Dept of Lands, Planning and the Environment
TEL: (08) 8999 8963, Email: planning@nt.gov.au

This product is a compilation of data holdings from (but not restricted to) NT Dept of Lands, Planning and the Environment, NT Dept of Housing, Power and Water Corporation and Aboriginal Areas Protection Authority.
Whilst every effort has been made to ensure the accuracy of this map, errors and omissions may occur.
No Warranty is given concerning the accuracy of the information herein. Users should refer to the originating bodies or departments regarding the accuracy and currency of the data.

Topographic Information:
Geospatial Services
Dept of Lands, Planning and the Environment
TEL: (08) 8995 5430
Email: landinfo@nt.gov.au

Aboriginal Areas Protection Authority:
The Registrar
Aboriginal Areas Protection Authority
TEL: (08) 8999 4334
Email: enquiries.aapa@nt.gov.au

Cadastral Information:
Office of the Surveyor-General
Dept of Lands, Planning and the Environment
TEL: (08) 8995 5428
Email: landinfo@nt.gov.au

Power, Water or Sewer Information:
Remote Operations
Power and Water Corporation
TEL: 1800 245 092

Planning Information:
Lands Planning
Dept of Lands, Planning and the Environment
TEL: (08) 8999 8963
Email: planning@nt.gov.au

Housing Infrastructure Information:
Remote Housing
Dept of Housing
TEL: (08) 8999 8814
Email: lee.dhg@nt.gov.au

SOURCE INFORMATION

CONTOUR INTERVAL :		CURRENCY OF TOPOGRAPHY :	17 Jun 2012
HORIZONTAL DATUM :	GDA94	SOURCE MAP SCALE :	2137
VERTICAL DATUM :	AHD	ZONE UTM :	52
PROJECTION :	Transverse Mercator	DATE GENERATED :	14 July 2016

N

GDA

0 40 80 120 160 200

Locality Diagram

SERVICED LAND AVAILABILITY PROGRAM

SLAP Map

Kybrook Farm

Copperfield Creek

Victoria-Daly Shire Council

Community ID: 608