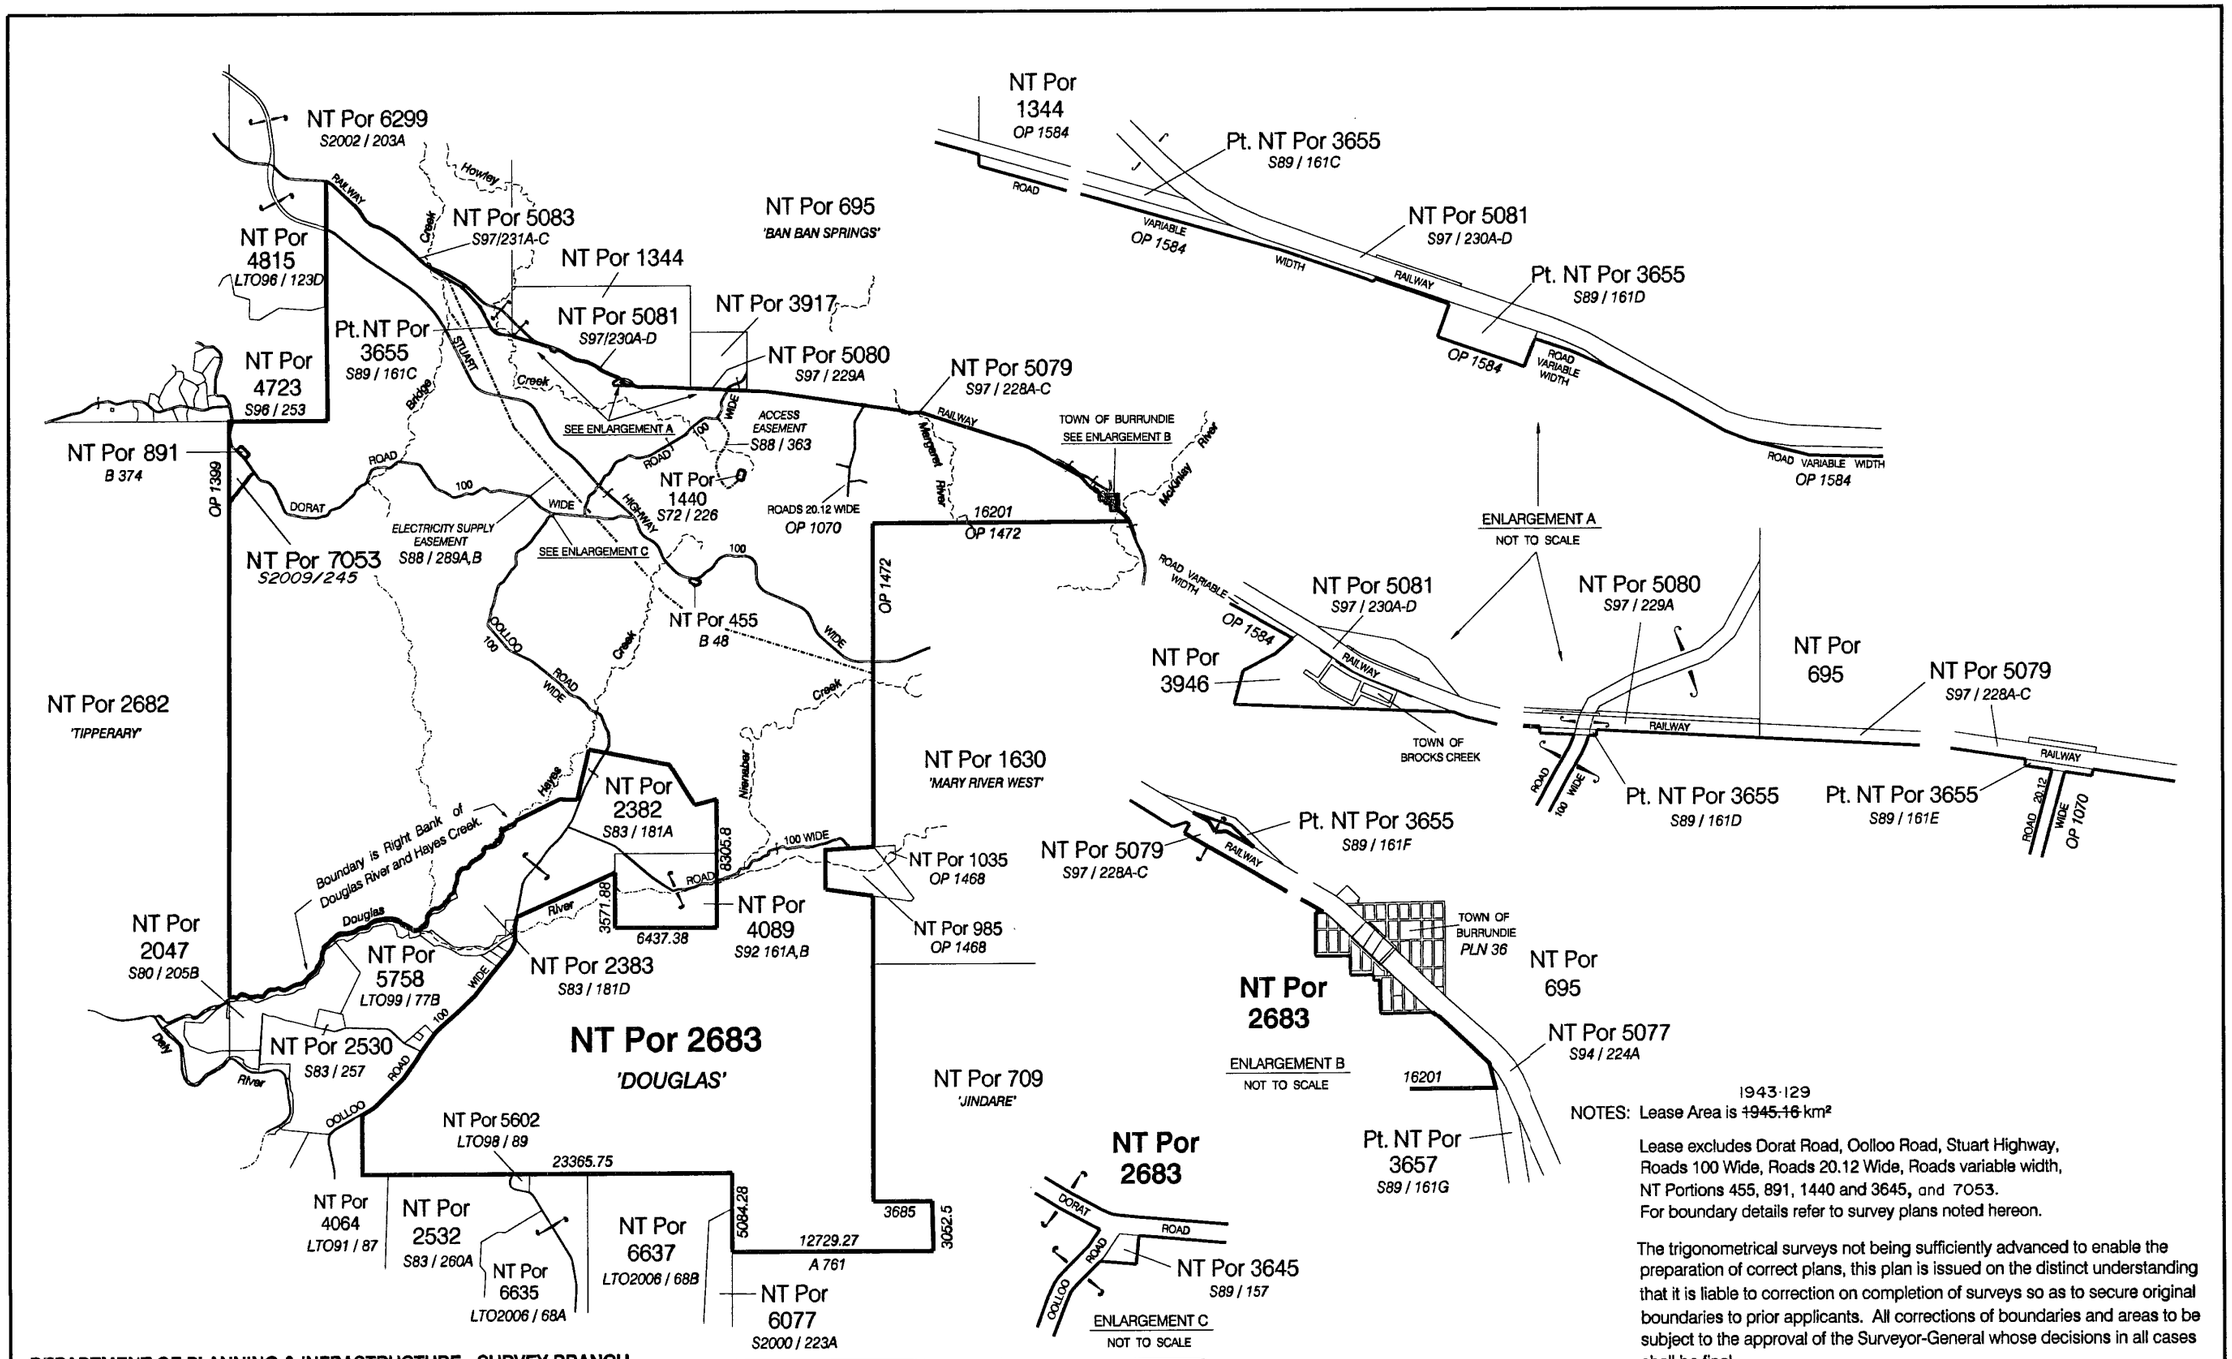

NOTES: Lease Area is ~~1945.16~~ 1943·129 km²

Lease excludes Dorat Road, Oolloo Road, Stuart Highway, Roads 100 Wide, Roads 20.12 Wide, Roads variable width, NT Portions 455, 891, 1440 and 3645, and 7053.
For boundary details refer to survey plans noted hereon.

The trigonometrical surveys not being sufficiently advanced to enable the preparation of correct plans, this plan is issued on the distinct understanding that it is liable to correction on completion of surveys so as to secure original boundaries to prior applicants. All corrections of boundaries and areas to be subject to the approval of the Surveyor-General whose decisions in all cases shall be final.

DEPARTMENT OF PLANNING & INFRASTRUCTURE - SURVEY BRANCH

CERTIFIED CORRECT : 15/02/07
SURVEYOR GENERAL DATE

AMENDMENTS
1. NT Por 7053 excised 21/12/2010.

NT PORTION 2683

File Reference: LI2007 / 7/33
Drawn: T. Hutchins
Checked: M. Powell 14/2/2007

N

CP5066