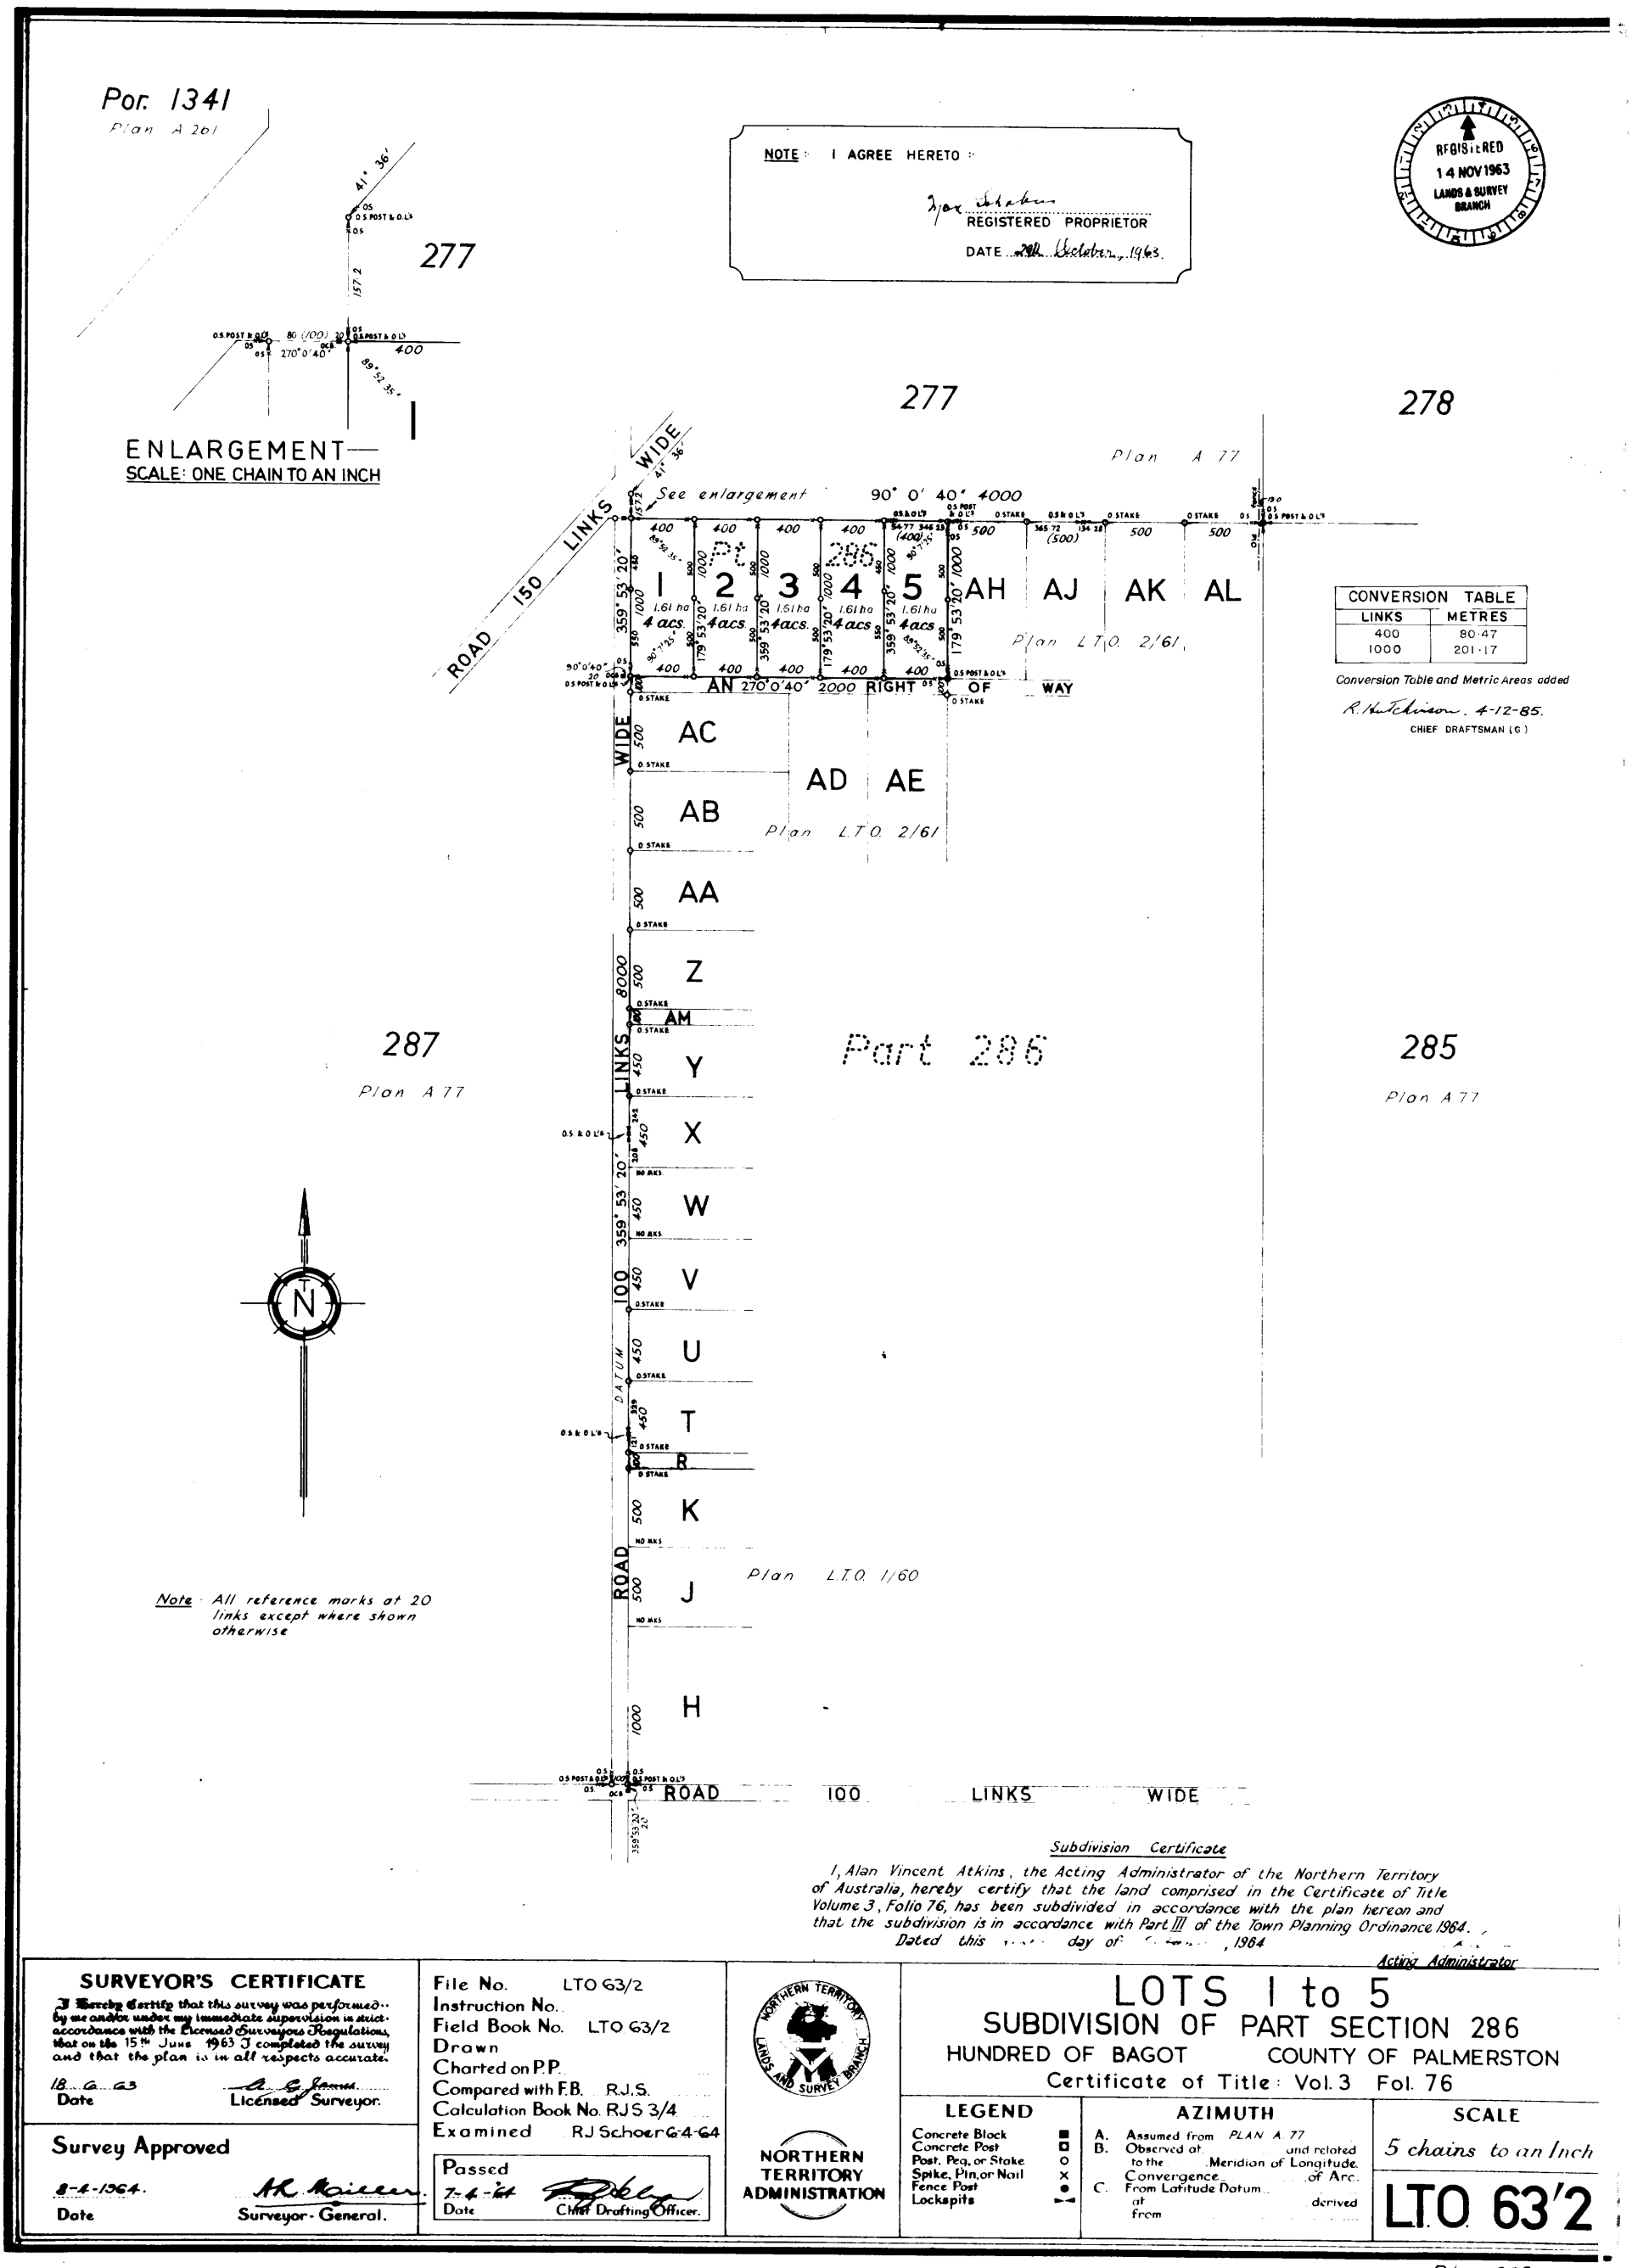
Por. 1341
Plan A 261
277
ENLARGEMENT—
SCALE: ONE CHAIN TO AN INCH
NOTE: I AGREE HERETO:
REGISTERED PROPRIETOR
DATE 28th October, 1963.
REGISTERED 14 NOV 1963 LANDS & SURVEY BRANCH
277
278
Plan A 77
See enlargement
90° 0' 40" 4000
ROAD 150 LINKS WIDE
Pt 286
1 1.61 ha 4 acs.
2 1.61 ha 4 acs.
3 1.61 ha 4 acs.
4 1.61 ha 4 acs.
5 1.61 ha 4 acs.
AH AJ AK AL
Plan L.T.O. 2/61
270° 0' 40" 2000 RIGHT OF WAY
AC AD AE
AB
AA
Z
AM
Y
X
W
V
U
T
R
K
J
H
8000 LINKS
100 LINKS
DATUM
ROAD 100 LINKS WIDE
Plan L.T.O. 1/60
287
Plan A 77
Part 286
285
Plan A 77
CONVERSION TABLE
LINKS METRES
400 80·47
1000 201·17
Conversion Table and Metric Areas added
R. Hutchinson. 4-12-85.
CHIEF DRAFTSMAN (G)
Note: All reference marks at 20 links except where shown otherwise
Subdivision Certificate
I, Alan Vincent Atkins, the Acting Administrator of the Northern Territory of Australia, hereby certify that the land comprised in the Certificate of Title Volume 3, Folio 76, has been subdivided in accordance with the plan hereon and that the subdivision is in accordance with Part III of the Town Planning Ordinance 1964.
Dated this day of , 1964
Acting Administrator
SURVEYOR'S CERTIFICATE
I hereby certify that this survey was performed by me and/or under my immediate supervision in strict accordance with the Licensed Surveyors Regulations, that on the 15th June 1963 I completed the survey and that the plan is in all respects accurate.
18.6.63
Date
Licensed Surveyor.
Survey Approved
8-4-1964.
Date
Surveyor-General.
File No. LTO 63/2
Instruction No.
Field Book No. LTO 63/2
Drawn
Charted on P.P.
Compared with F.B. R.J.S.
Calculation Book No. RJS 3/4
Examined RJ Schoer 6-4-64
Passed
7-4-64
Date
Chief Drafting Officer.
NORTHERN TERRITORY LANDS AND SURVEY BRANCH
NORTHERN TERRITORY ADMINISTRATION
LOTS 1 to 5
SUBDIVISION OF PART SECTION 286
HUNDRED OF BAGOT COUNTY OF PALMERSTON
Certificate of Title: Vol. 3 Fol. 76
LEGEND
Concrete Block
Concrete Post
Post, Peg, or Stake
Spike, Pin, or Nail
Fence Post
Locksmith
AZIMUTH
A. Assumed from PLAN A 77
B. Observed at and related to the Meridian of Longitude. Convergence of Arc.
C. From Latitude Datum at derived from
SCALE
5 chains to an Inch
LTO 63/2
COPY TO L.T.O. 4-12-85
W/W 3107