Supersedes Part of Plan L.T.O. 77/10B & Plan L.T.O. 79/3

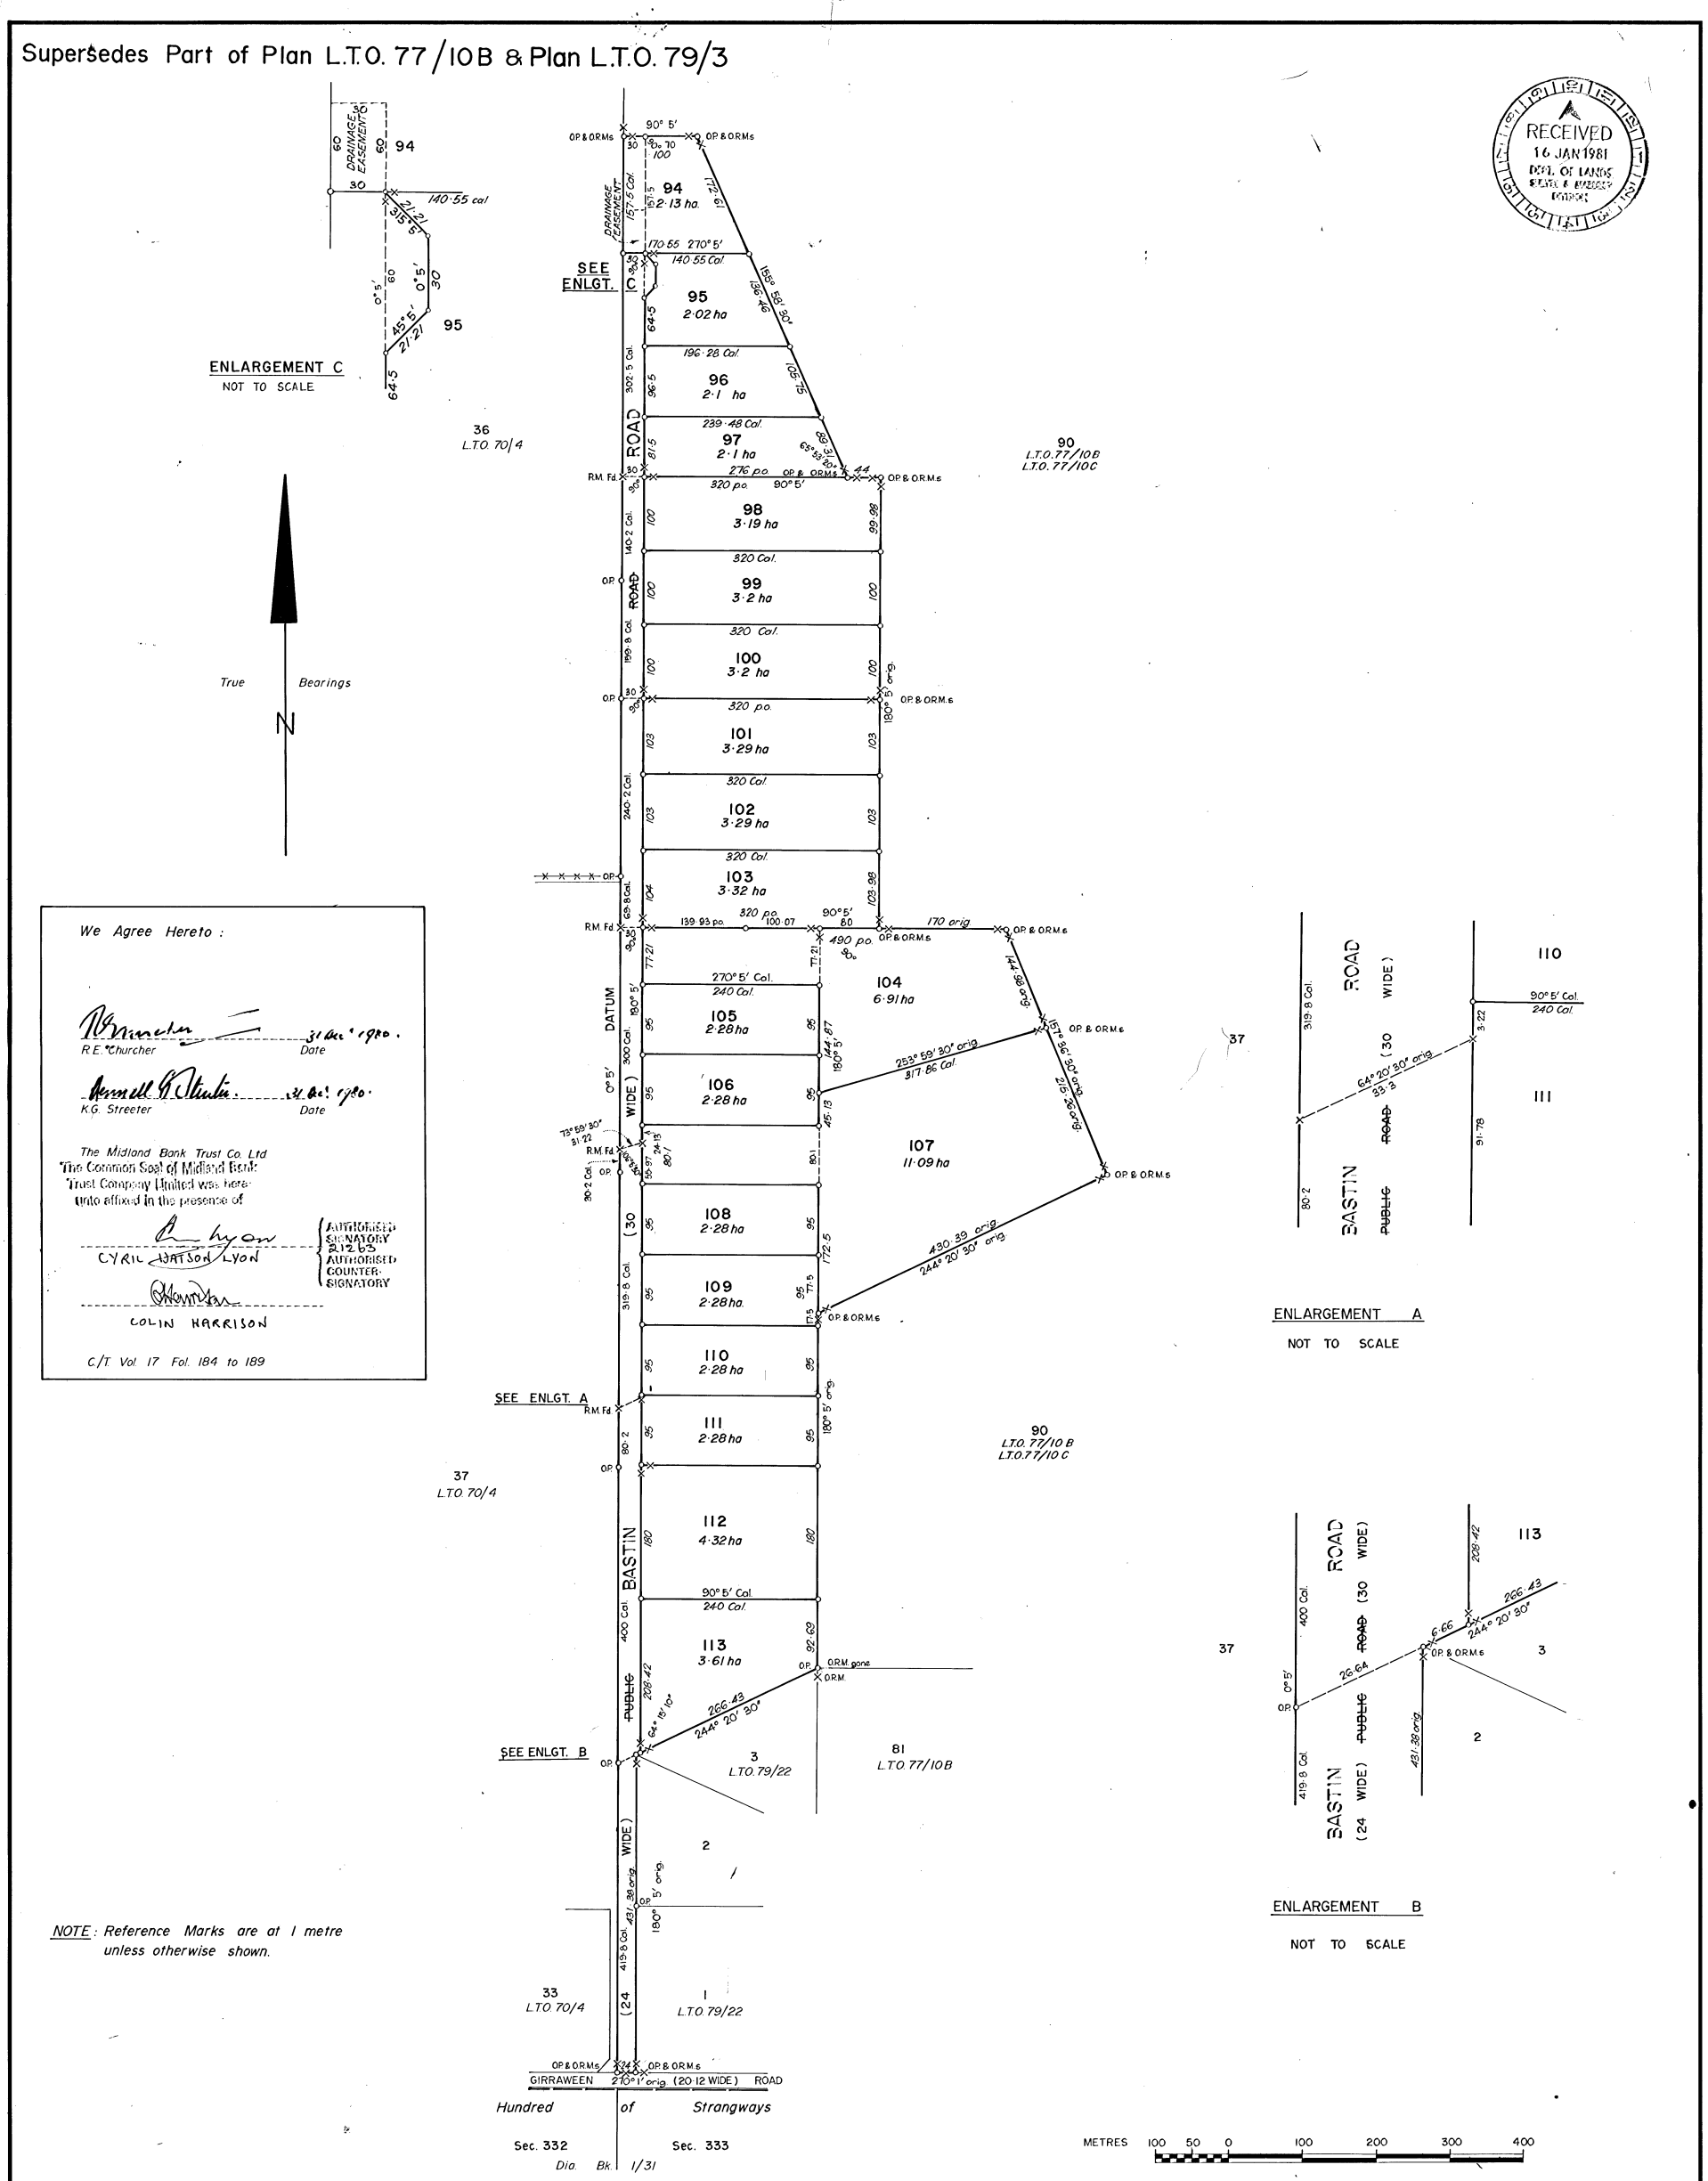

We Agree Hereto :

R.E. Churcher — 31 Dec. 1980. Date

K.G. Streeter — 31 Dec. 1980. Date

The Midland Bank Trust Co. Ltd
The Common Seal of Midland Bank Trust Company Limited was hereunto affixed in the presence of

CYRIL WATSON LYON — AUTHORISED SIGNATORY 21263

COLIN HARRISON — AUTHORISED COUNTER-SIGNATORY

C/T. Vol. 17 Fol. 184 to 189

NOTE: Reference Marks are at 1 metre unless otherwise shown.

SURVEYOR'S CERTIFICATE

I, Earl Breuster McDonald JAMES hereby certify that the survey represented on this plan was carried out by me or under my immediate supervision and was completed on 28 November 1980 and that this survey has been executed in accordance with the Licensed Surveyors Ordinance 1933–1937 and the Regulations thereunder.

Date 12.1.81 — Licensed Surveyor

SURVEY APPROVED

Date 15.9.1982 — Surveyor-General

File No. LTO 80/23
Field Book No. LTO 80/23
Index Plan. MIDDLE ARM 10000 Sh 10/10 & NOONAMAH 10000 Sh 1
Drawn PRIVATE
Examined 14/1/82
Calculation Book No.
Passed — Chief Draftsman
Date 15.9.82

AMENDMENTS

No	REFERENCE	DETAILS	APPROVED	DATE
1	File L.T.O. 80/23 folios 38 and 39.	Drainage easement addition to Lot 94. The easement is in favour of the Northern Territory of Australia.		19/4/84

LOTS 94 TO 113
SUBDIVISION OF LOTS 83 TO 88 OF PLAN L.T.O. 77/10B

HUNDRED OF BAGOT — COUNTY OF PALMERSTON

LEGEND
Concrete Block
Concrete Post
Wooden Post, Peg or Stake
Reference Mark
Lockspit
Fence Post

AZIMUTH
A. Assumed from L.T.O. 77/10B
B. Observed at
Latitude Datum

SCALE 1 : 4000

L.T.O. 80/23