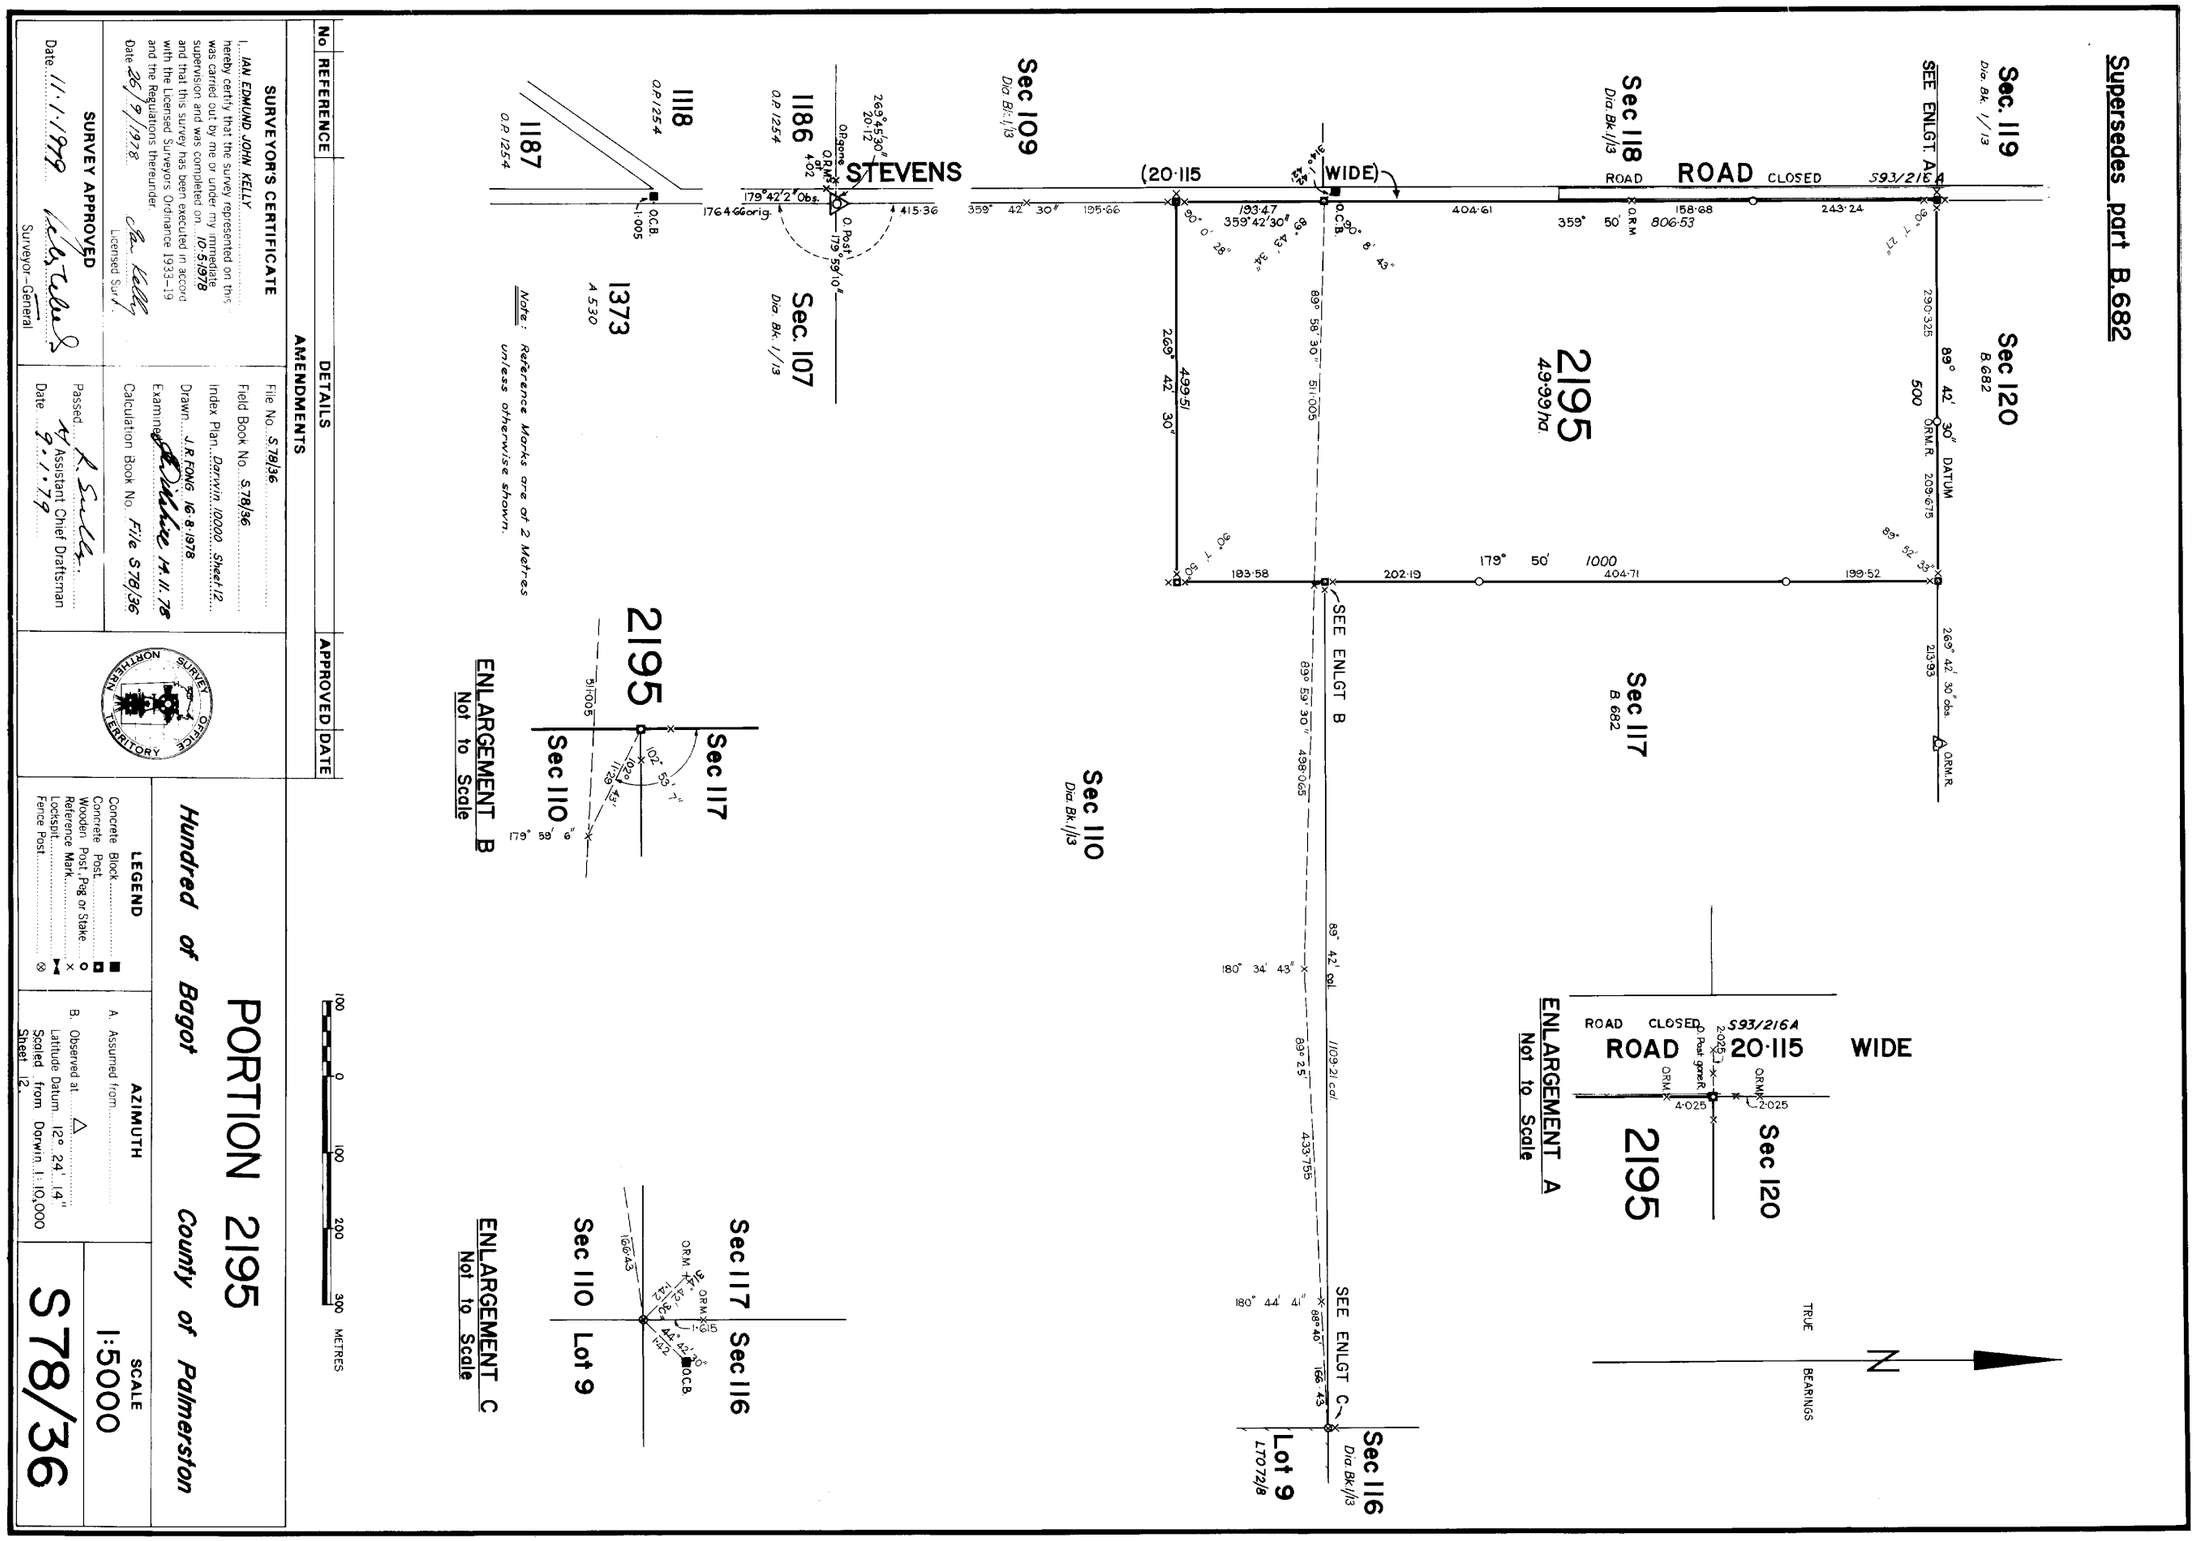

No	REFERENCE	DETAILS	APPROVED	DATE

SURVEYOR'S CERTIFICATE

I, IAN EDMUND JOHN KELLY hereby certify that the survey represented on this was carried out by me or under my immediate supervision and was completed on 10·5·1978 and that this survey has been executed in accord with the Licensed Surveyors Ordinance 1933–19 and the Regulations thereunder.

Date 26/9/1978 Licensed Surv.

SURVEY APPROVED

Date 11·1·1979 Surveyor-General

AMENDMENTS

File No. S78/36
Field Book No. S78/36
Index Plan Darwin 10000 Sheet 12
Drawn J.R.FONG 16·8·1978
Examined 14.11.78
Calculation Book No. File S78/36

Passed
Assistant Chief Draftsman
Date 9.1.79

NORTHERN TERRITORY SURVEY OFFICE

PORTION 2195

Hundred of Bagot County of Palmerston

LEGEND

Concrete Block
Concrete Post
Wooden Post, Peg or Stake
Reference Mark
Lockspit
Fence Post

AZIMUTH

A. Assumed from
B. Observed at △ 12° 24' 14"
Latitude Datum
Scaled from Darwin 1:10,000 Sheet 12

SCALE

1:5000

S78/36

22.1.79