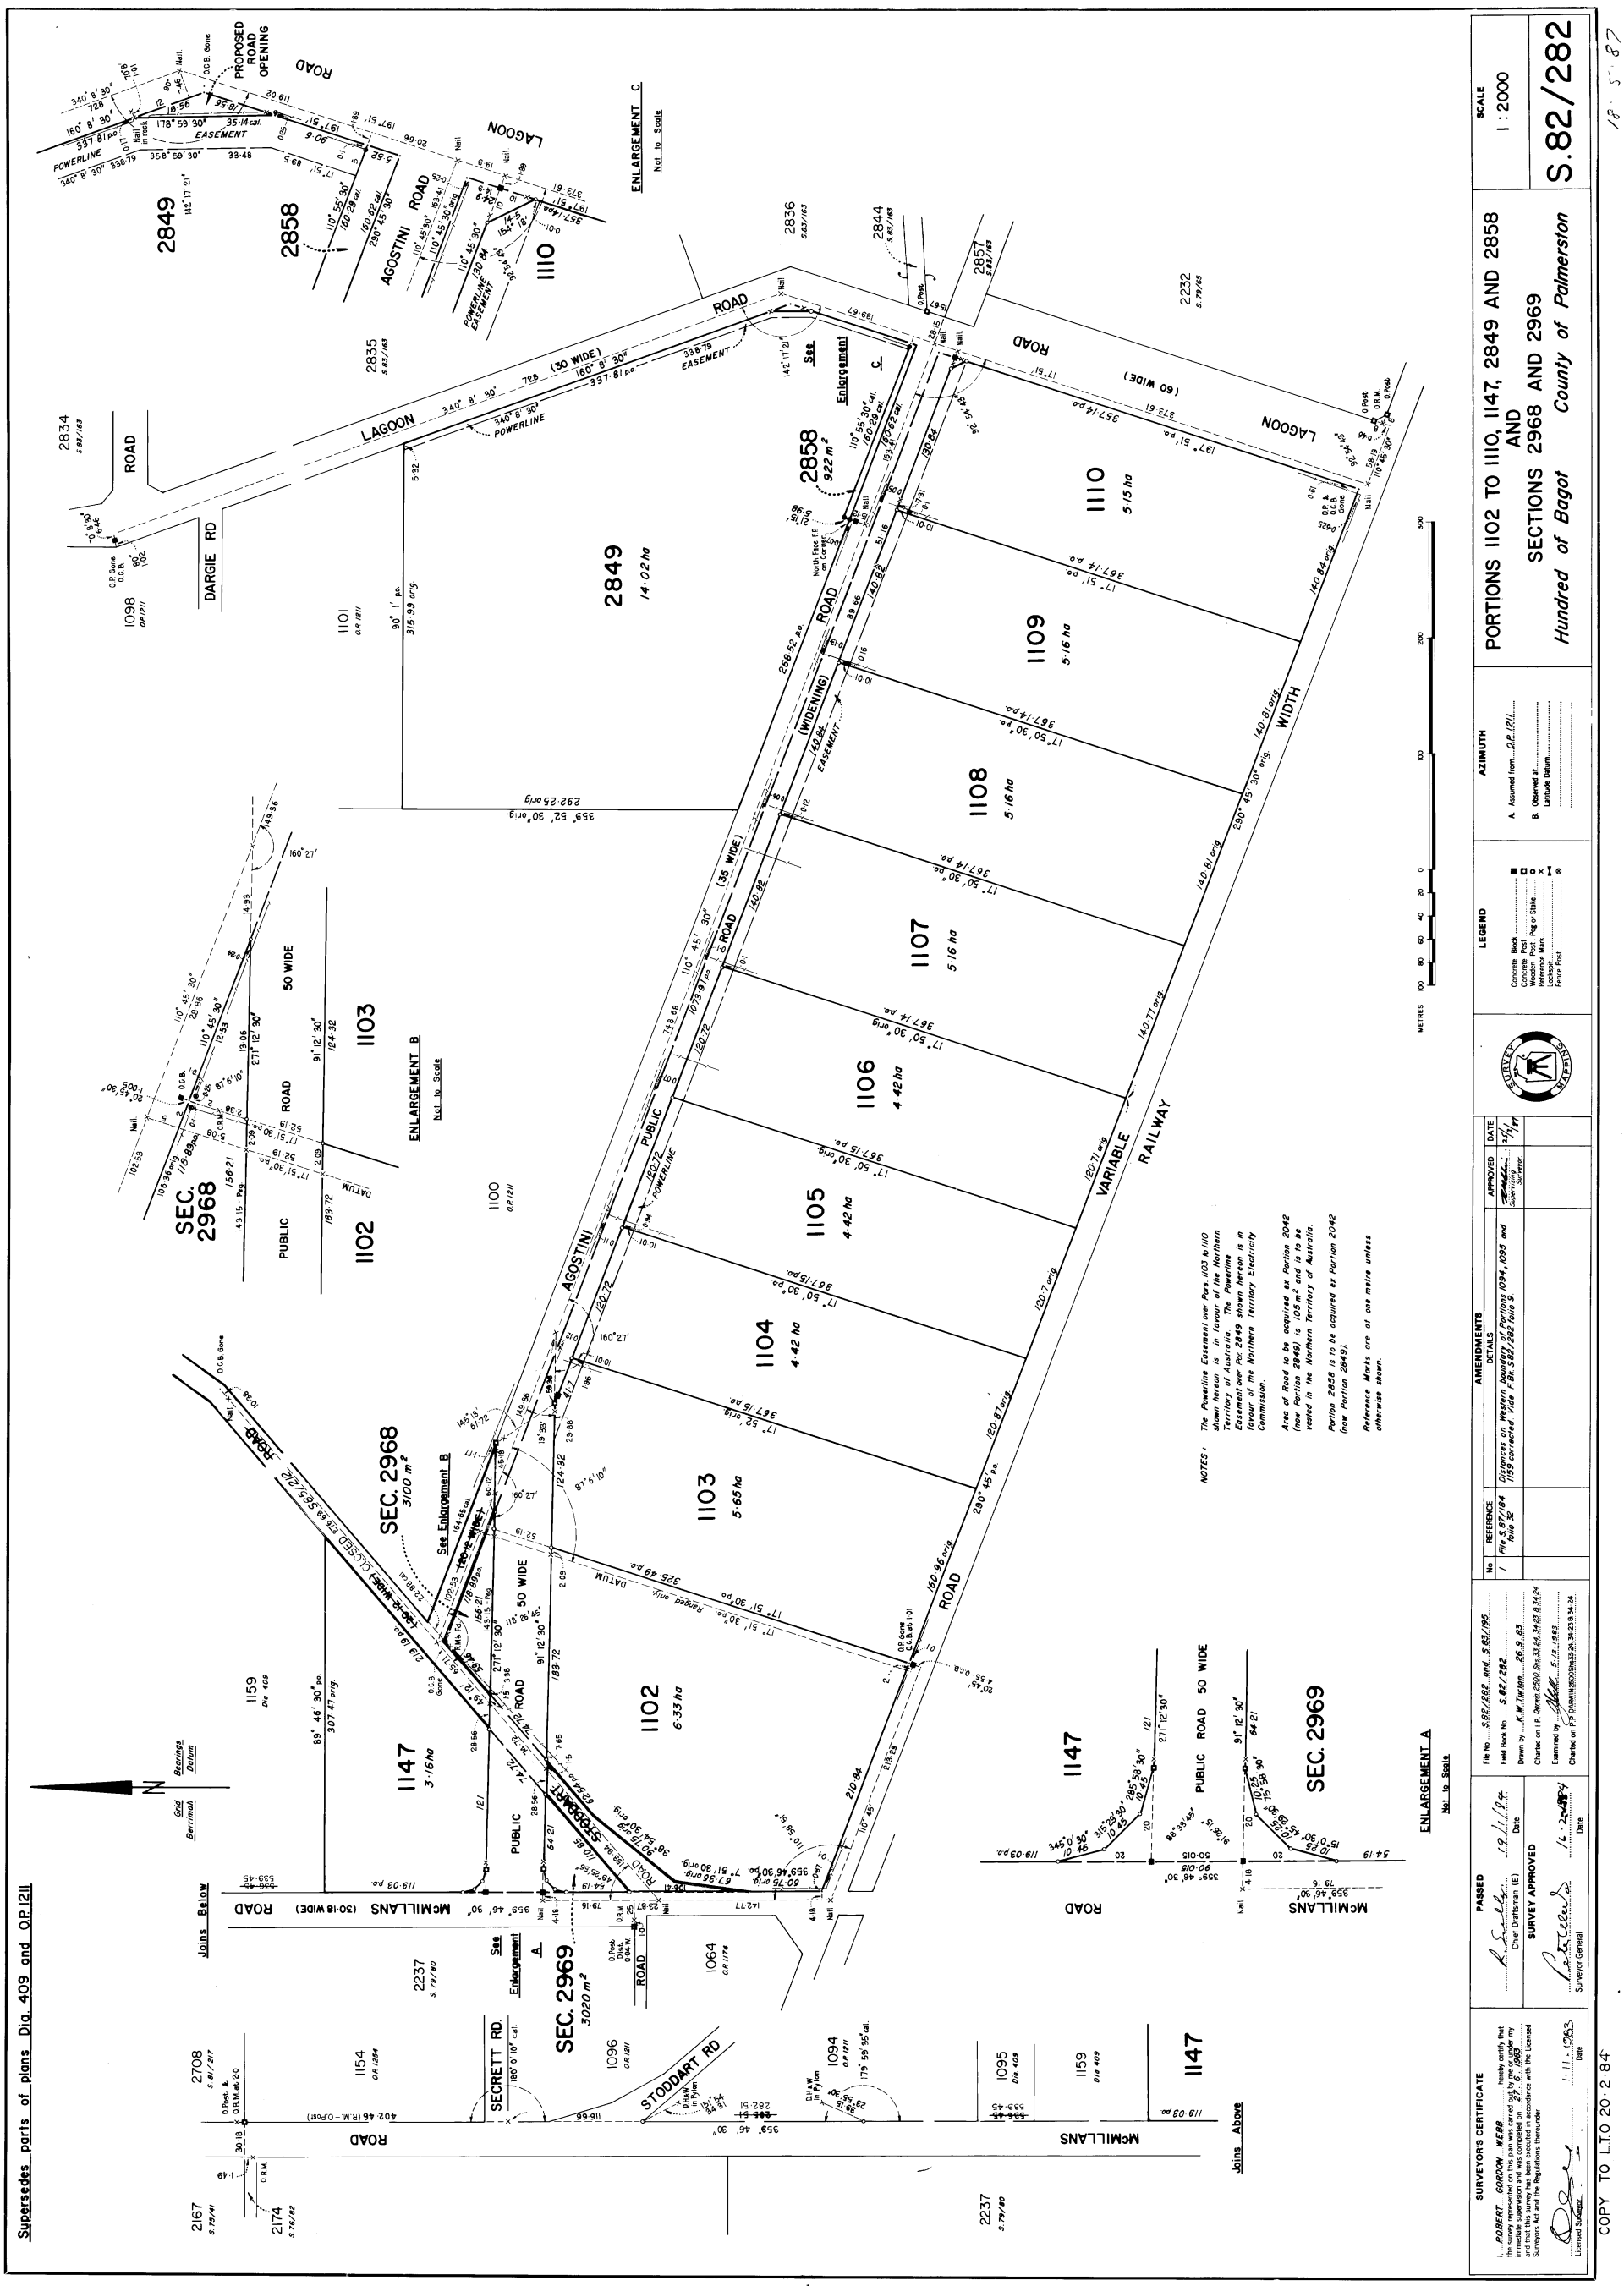
S.82/282
SCALE 1:2000
PORTIONS 1102 TO 1110, 1147, 2849 AND 2858
AND
SECTIONS 2968 AND 2969
Hundred of Bagot County of Palmerston
AZIMUTH
LEGEND
AMENDMENTS
DETAILS
APPROVED
DATE
PASSED
Chief Draftsman (E)
SURVEY APPROVED
Surveyor General
SURVEYOR'S CERTIFICATE
File No. S82/282 and S83/195
Field Book No. S.82/282
Drawn by K.W. Tuxton 26.9.83
Examined by
Date
NOTES:
The Powerline Easement over Pors 1103 to 1110 shown hereon is in favour of the Northern Territory of Australia. The Powerline Easement over Por 2849 shown hereon is in favour of the Northern Territory Electricity Commission.
Area of Road to be acquired ex Portion 2042 (now Portion 2949) is 105 m² and is to be vested in the Northern Territory of Australia.
Portion 2858 is to be acquired ex Portion 2042 (now Portion 2949).
Reference Marks are at one metre unless otherwise shown.
ENLARGEMENT A Not to Scale
ENLARGEMENT B Not to Scale
ENLARGEMENT C Not to Scale
SEC. 2968 3100 m²
SEC. 2969 3020 m²
2849 14·02 ha
2858 922 m²
1102 6·33 ha
1103 5·65 ha
1104 4·42 ha
1105 4·42 ha
1106 4·42 ha
1107 5·16 ha
1108 5·16 ha
1109 5·16 ha
1110 5·15 ha
1147 3·16 ha
LAGOON ROAD
AGOSTINI ROAD
DARGIE RD
STODDART RD
SECRETT RD.
McMILLANS ROAD
PUBLIC ROAD 50 WIDE
VARIABLE WIDTH RAILWAY
Joins Below
Joins Above
COPY TO L.T.O 20·2·84