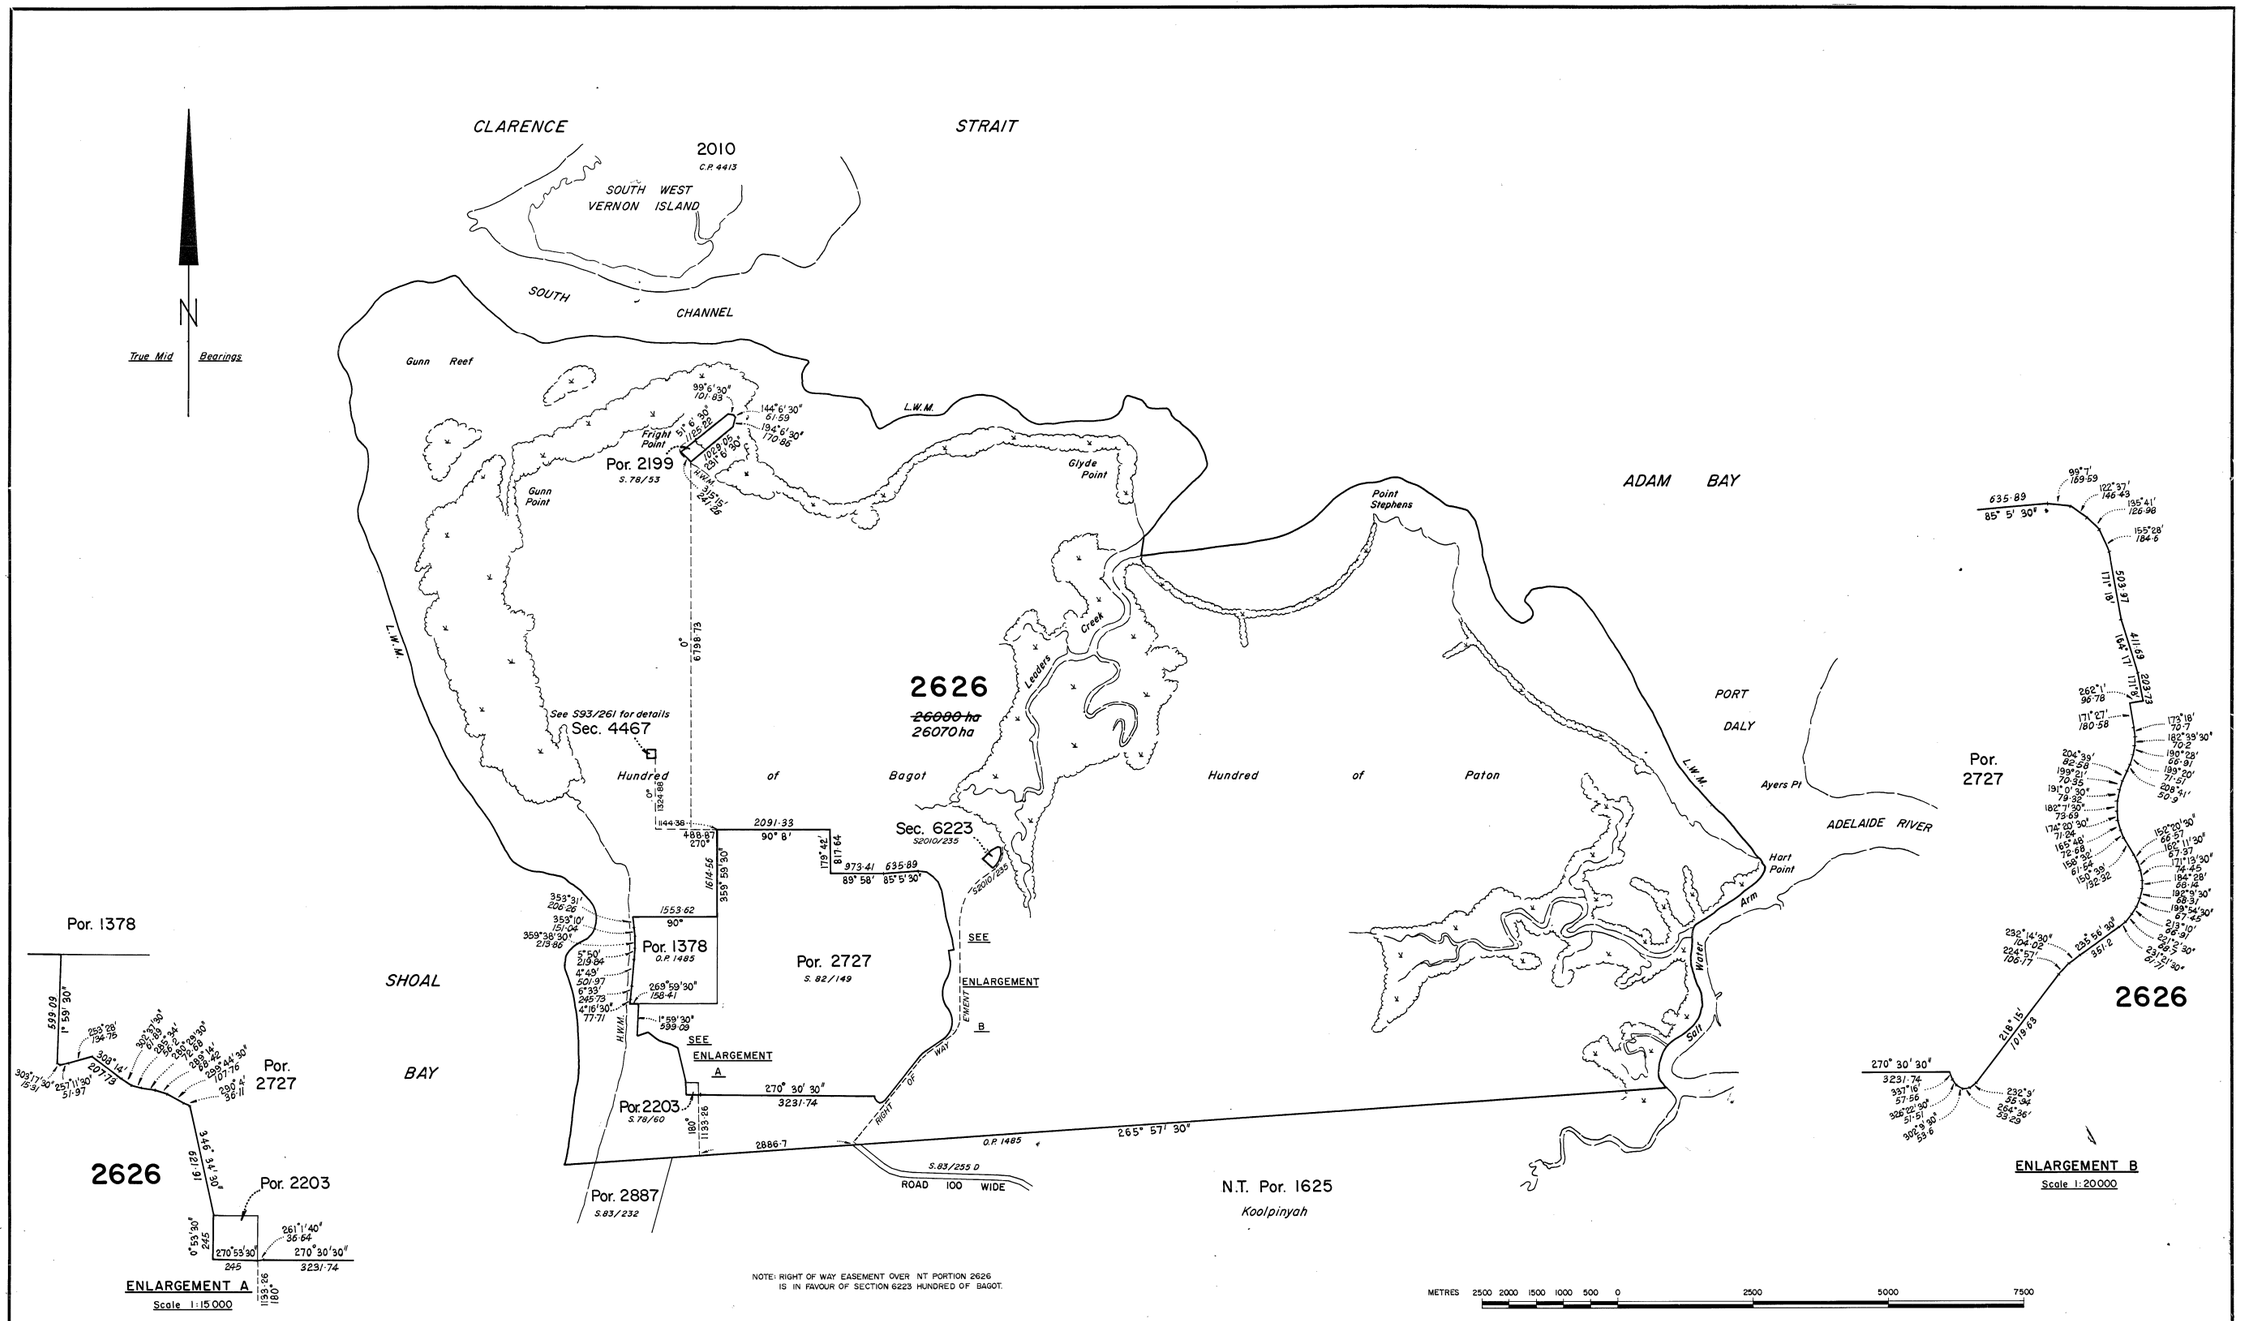

SURVEYOR'S CERTIFICATE

I, ... hereby certify that the survey represented on this plan was carried out by me or under my immediate supervision and was completed on ..... and that this survey has been executed in accordance with the Licensed Surveyors Act and the Regulations thereunder

COMPILED
Licensed Surveyor ..... Date .....

SURVEY APPROVED

Surveyor-General ..... Date 20.6.1984

File No S.84/179
Compiled from plans O.P.1485, S.78/53, S.78/60, S.82/149, S.83/255D and folio 16 of file S.84/179

Drawn by K.W. Turton 1.6.84
Darwin 10 000 Sheet 10-10
Charted on I.P. Darwin 500 000 Sheet 4

Examined by R. Wilkshill 13.6.84
Darwin 10 000 Sheet 10-10
Charted on P.P. Darwin 500 000 Sheet 4

PASSED

Chief Draftsman (E) ..... Date 20.6.84

AMENDMENTS

No	REFERENCE	DETAILS	APPROVED	DATE
1	L12007/0007/112	Section 4467 Hundred of Bagot excised from NT Portion 2626.	Surveyor-General	14/11/87
2	S2010/235/73	Section 6223 Hundred of Bagot excised from NT Portion 2626 and Right of Way Easement added.	Delegate of the Surveyor-General	3/11/11

LEGEND

Concrete Block
Concrete Post
Wooden Post, Peg or Stake
Reference Mark
Lockspit
Fence Post

AZIMUTH

A. Assumed from .....

B. Observed at .....
Latitude Datum .....

N.T. PORTION 2626

GUNN POINT LOCALITY

SCALE

1 : 50 000

S. 84 / 179

COPY TO L.T.O. 21-6-84

23.7.84