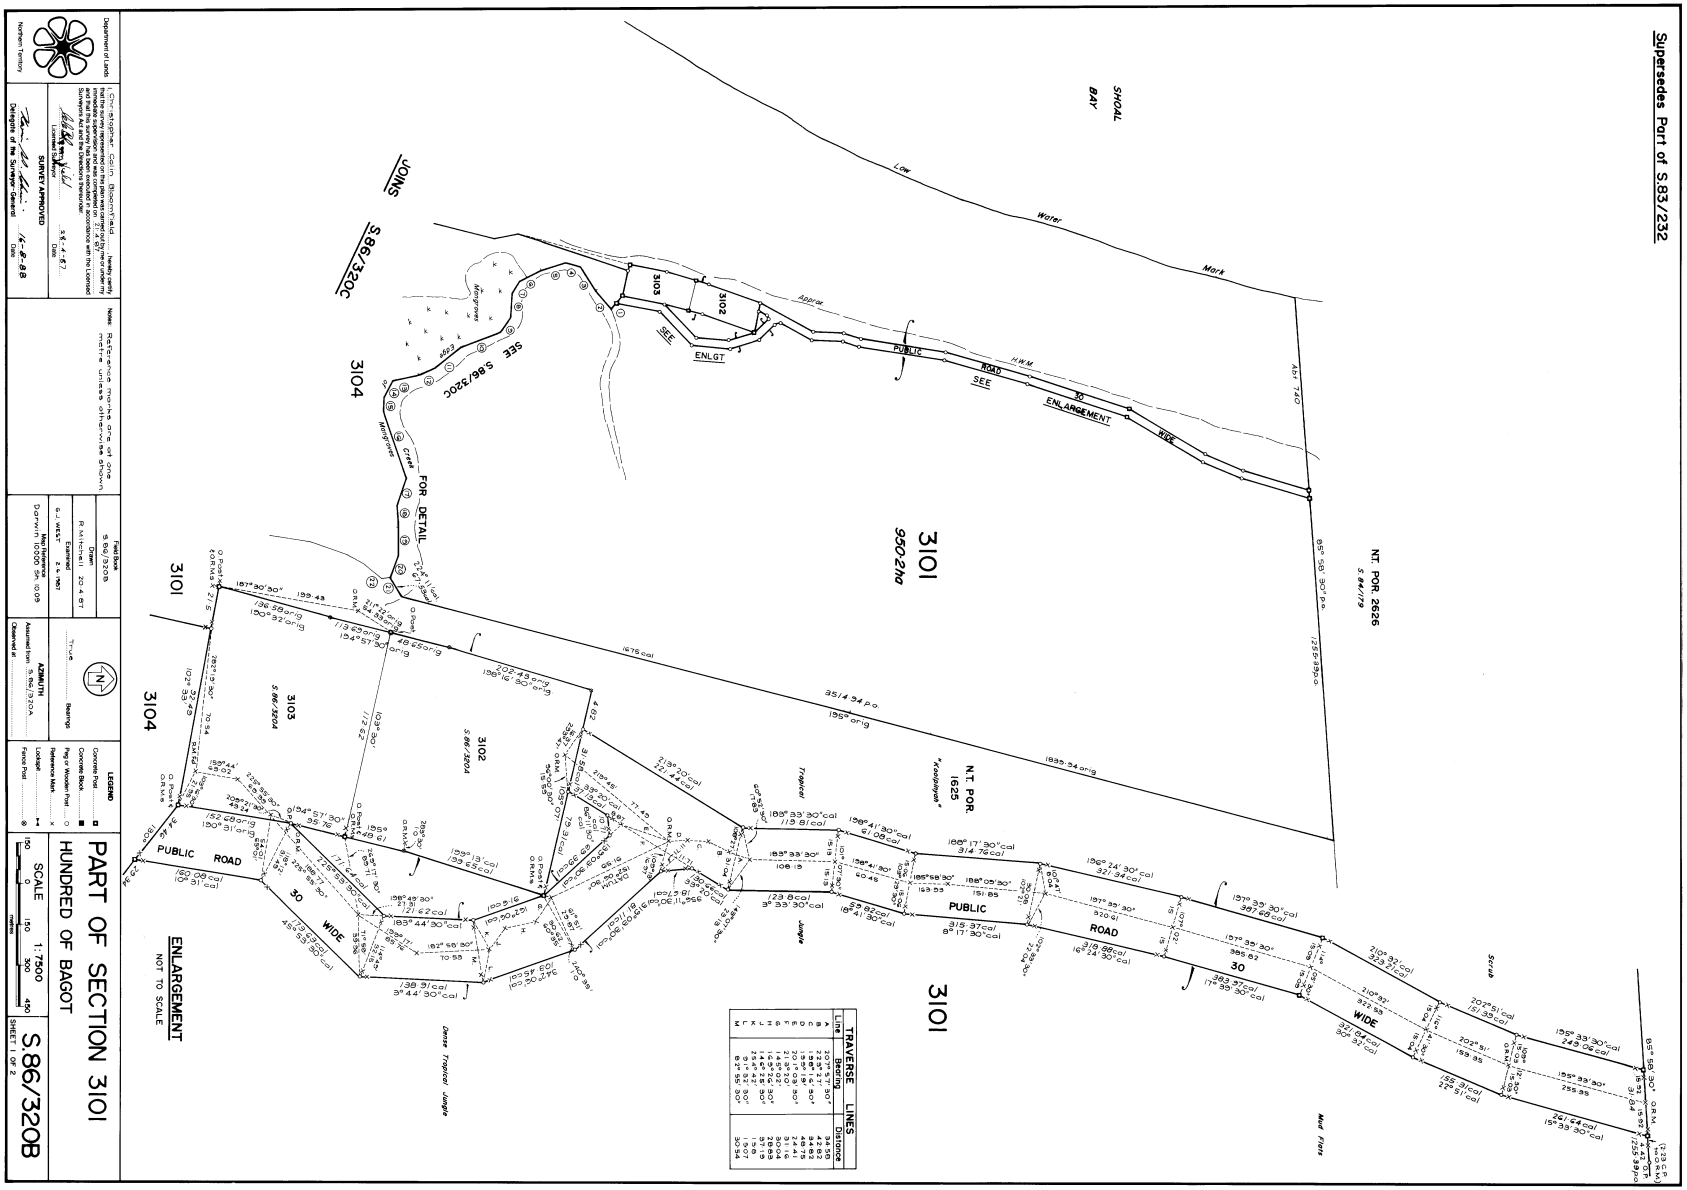
Supersedes Part of S.83/232
SHOAL BAY
Low Water Mark
Approx
H.W.M.
PUBLIC ROAD
30 WIDE
SEE ENLARGEMENT
ENLGT
3101
9502ha
N.T. POR. 2626
S 84/179
N.T. POR. 1625
"Koolpinyah"
3102
3103
3104
S86/320C
SEE S86/320C
FOR DETAIL
Mangrove
Creek
Tropical Jungle
Dense Tropical Jungle
Mud Flats
Scrub
Abt 740
ENLARGEMENT
NOT TO SCALE
TRAVERSE LINES
Line
Bearing
Distance
PART OF SECTION 3101
HUNDRED OF BAGOT
SCALE 1:7500
S.86/320B
SHEET 1 OF 2
Department of Lands
Northern Territory
Surveyor Act and the Checklists thereunder
SURVEY APPROVED
Delegate of the Surveyor-General
Field Book S 86/320B
Drawn R. Mitchell 20.4.87
Examined
Datum Darwin 10.000 Sm. 10.09
AZIMUTH
Observed at
Assumed from S.86/320A
LEGEND
Concrete Peg
Concrete Block
Peg or Wooden Post
Reference Mark
Lookout
Fence Post
Notes: Reference marks are at one mile unless otherwise shown
WARNING — Damaged or crossed pegs will be rejected.

S86/320B