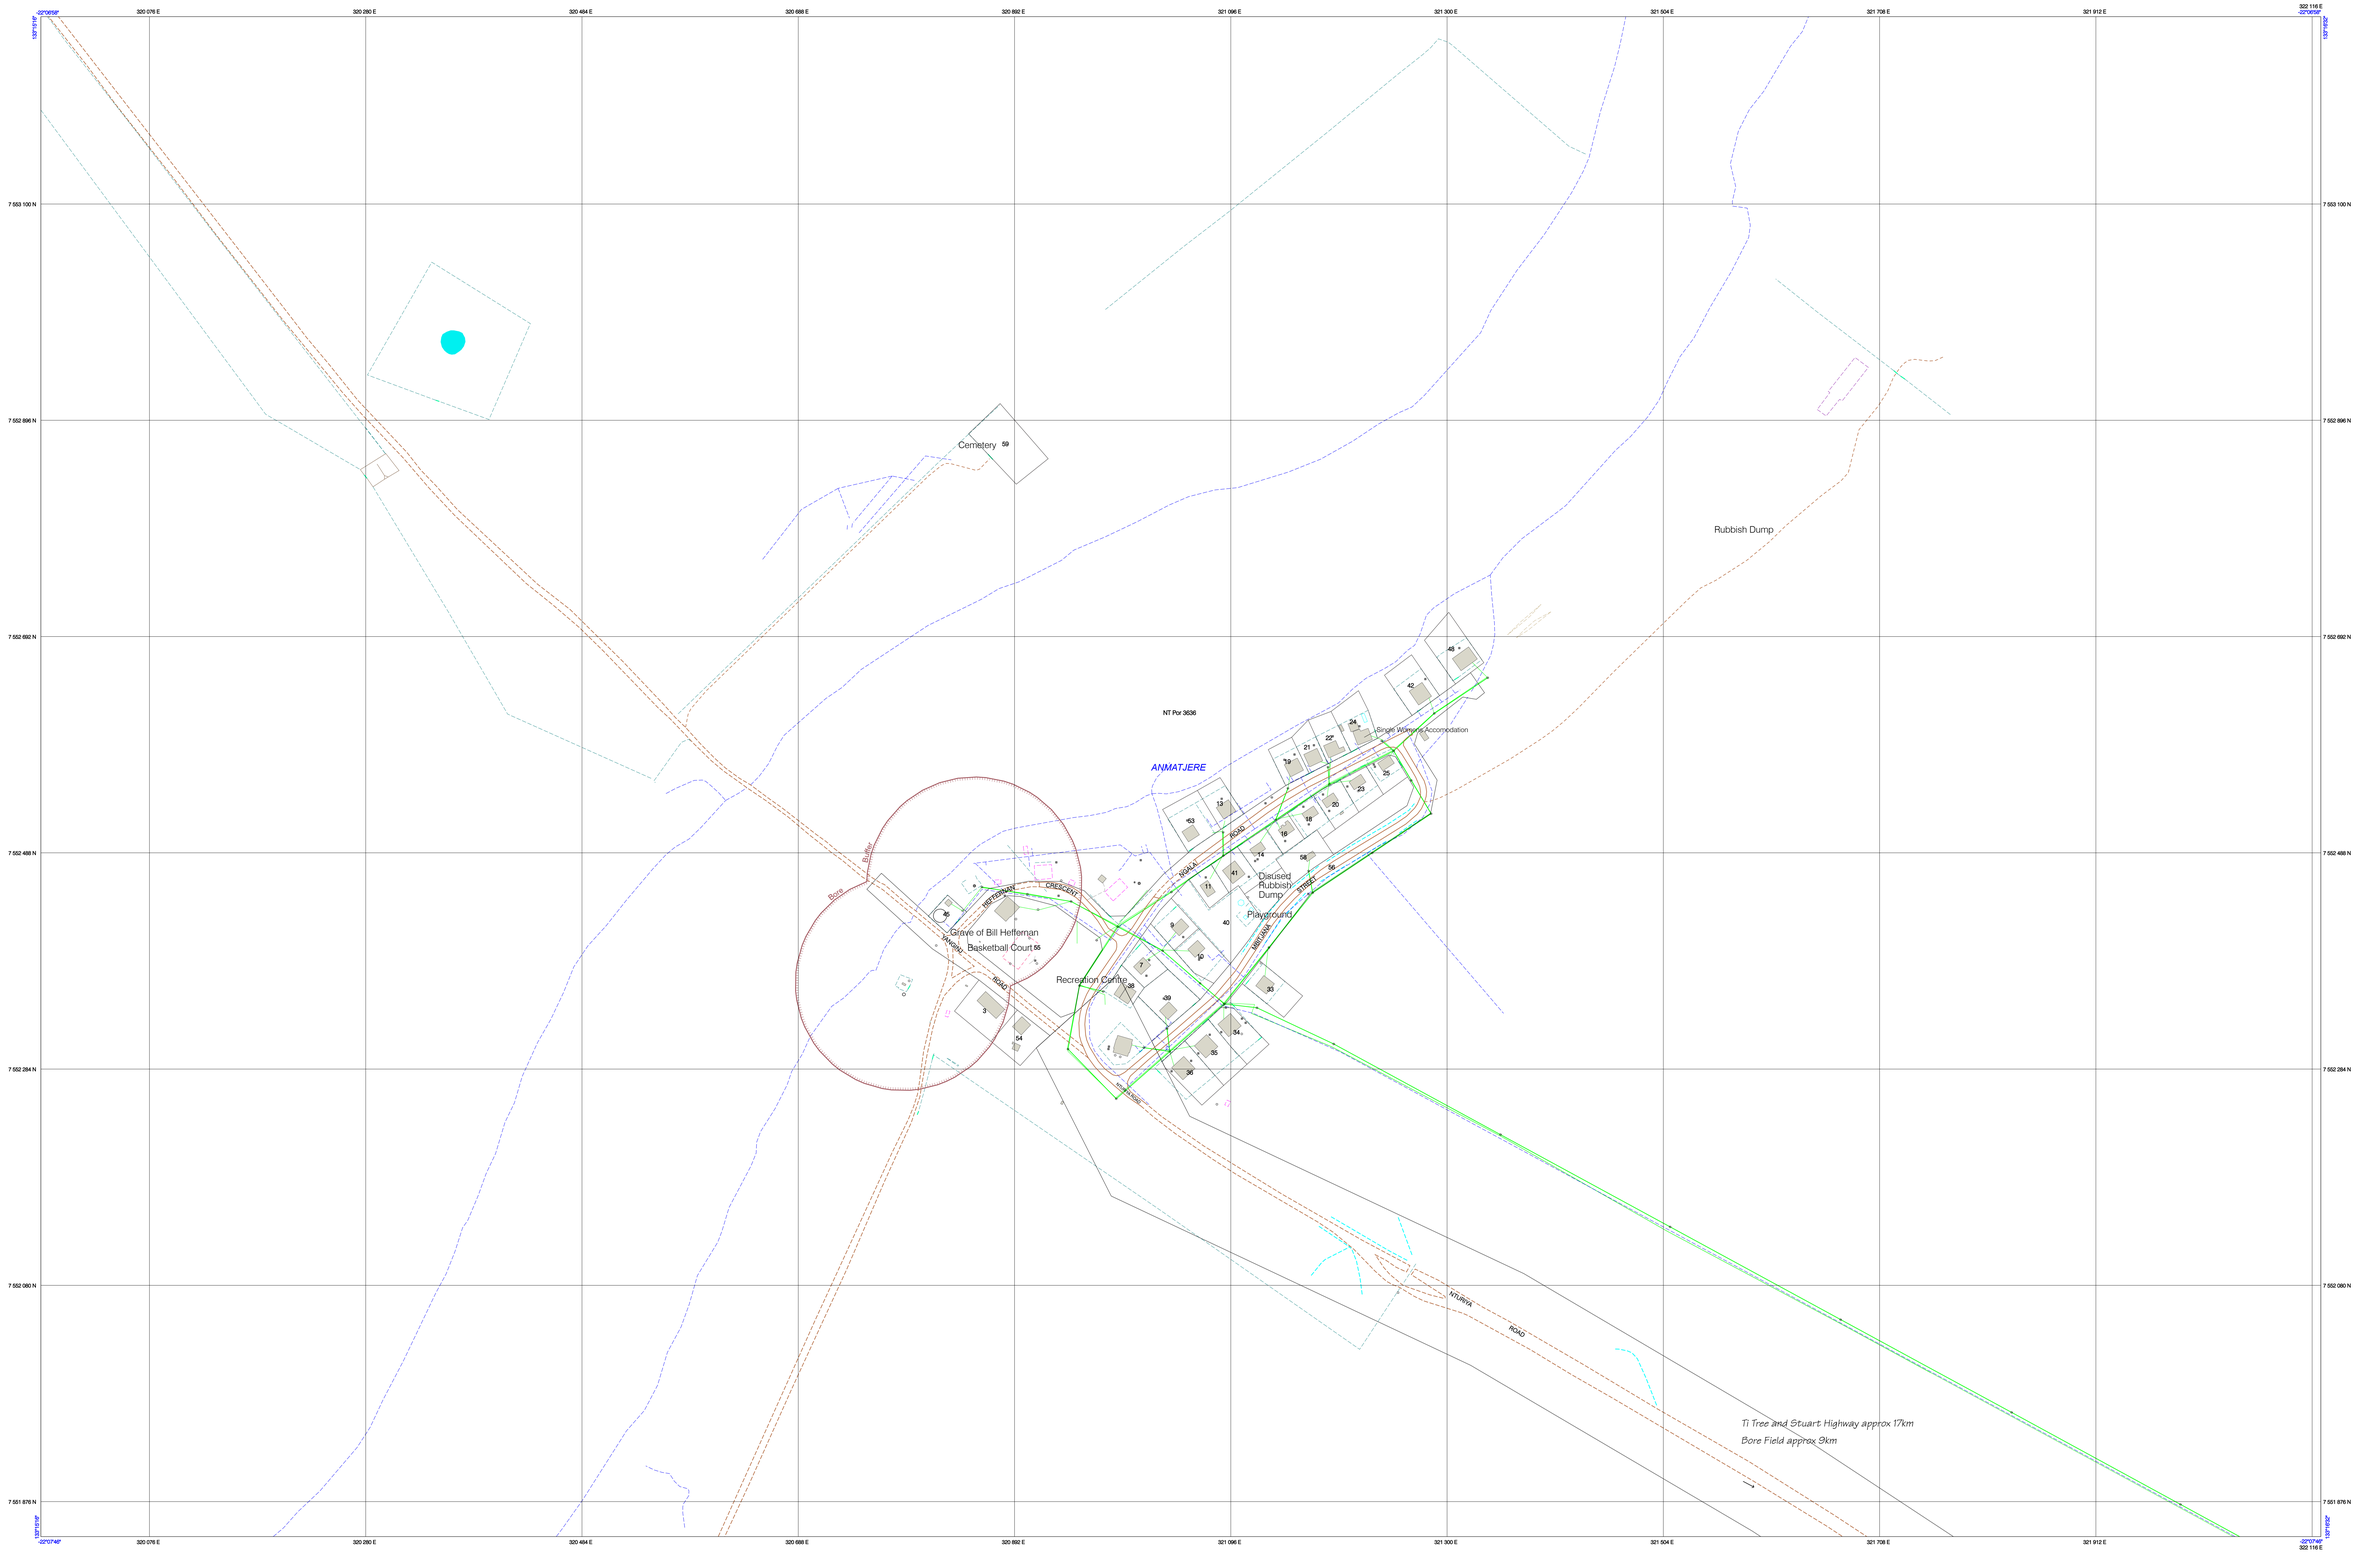

LEGEND

LAND USE PLANNING:
APPROX. POSITION OF BUILDING constructed since date of photography

LAND EXCLUDED FROM DEVELOPMENT
GENERAL EXCLUSION/BUFFERS
CULTURAL EXCLUSION AREAS:
Unauthorised entry, works on or use of land where there is a sacred site is an offence under the Northern Territory Aboriginal Sacred Sites Act. For conditions relating to works on or use of land within a Cultural Exclusion Area contact the Aboriginal Areas Protection Authority (AAPA); email enquiries.aapa@nt.gov.au or phone (08) 8999 4365.

This advice does not negate the need for consent for entry, works, or use which may be required under the Aboriginal Land Rights (NT) Act (in the case of Aboriginal Land), or another statute.

NORTHERN TERRITORY GOVERNMENT

© NORTHERN TERRITORY OF AUSTRALIA

CADASTRE
Current 123
Proposed 123
Locality LOCALITY

UTILITY SERVICES
ELECTRICITY
LOW VOLTAGE LV
HIGH VOLTAGE HV
WATER RETICULATION
WATER MAIN W
WATER RISING MAIN W
SEWER
SEWER MAIN S
SEWER RISING MAIN S

DIAL BEFORE YOU DIG www.1100.com.au

TOPOGRAPHY
Road Sealed, Bridge
Road Unsealed, Track
Footpath, Drain, Culvert
Wall, Gate, Fence, Cattle Grid
Railway, Disused Railway
Aerodrome Tarmac, Landing Strip
Taxiway, Apron
Pipeline: Oil, Water, Undetermined Gas, Sewage
Building, Building-Shape unconfirmed
Shade Structure, Incomplete Building
Sewage Ponds, Tailings Pond
Oval, Arena, Swimming Pool
High Water Mark, Low Water Mark
Mine; Quarry, Surface Excavation
Contour, Index, Intermediate
Contour, Depression
Top of Bank, Bottom of Bank, Cliff
Watercourse, Perennial, Intermittent, Channel or Canal
WaterBodies; Perennial, Intermittent
WaterBodies; Reservoir, Water Hole
Swamp; Swamp Perennial, Swamp Intermittent
Flat; Mud Flat, Clay/Saltpan, STI
Pole; Power, General, Light
Tank; Water, Elevated, Non-Water, Silo
Manhole, Pylon, Communication Tower, Bore

AVAILABLE FROM AND PRODUCED BY:
Department of Infrastructure, Planning and Logistics
Geospatial Services
First Floor, Energy House
18-20 Cavenagh Street, Darwin City
GPO Box 1680, Darwin NT 0801
https://dipl.nt.gov.au/

NOTES:
POWER POLES, MANHOLES, SEPTIC TANKS, TOWERS/POSTS and other similar shaped objects are captured from Aerial Photography and have their locations confirmed from aerial survey techniques. These features are suitable as LOCAL SURVEY CONTROL. Their ground location is expected to be within +-0.3m of their mapped location.

DIAL BEFORE YOU DIG phone 1100 (freecall) or visit www.1100.com.au.
For water, sewer, and power information and connection requirements for developments contact Power and Water Corporation, Indigenous Community Development on 1800 245 092, and visit https://www.powerwater.com.au/

General enquiries, corrections, updates, errors and omissions:
Lands and Planning, NT Department of Infrastructure, Planning and Logistics
TEL: (08) 8999 8963, Email: planning@nt.gov.au

This product is a compilation of data holdings from (but not restricted to):
NT Dept of Infrastructure, Planning and Logistics, NT Dept of Housing and Community Development, Power and Water Corporation and Aboriginal Areas Protection Authority.
Whilst every effort has been made to ensure the accuracy of this map, errors and omissions may occur. No warranty is given concerning the accuracy of the information herein. Users should refer to the originating bodies or departments regarding the accuracy and currency of the data.

Topographic Information:
Geospatial Services
Dept of Infrastructure, Planning and Logistics
TEL: (08) 8999 8435
Email: landinfo@nt.gov.au

Cadastral Information:
Office of the Surveyor-General
Dept of Infrastructure, Planning and Logistics
TEL: (08) 8999 6435
Email: landinfo@nt.gov.au

Power, Water or Sewer Information:
Remote Operations
Power and Water Corporation
TEL: 1800 245 092

Aboriginal Areas Protection Authority:
The Registrar
Aboriginal Areas Protection Authority
TEL: (08) 8999 4365
Email: enquiries.aapa@nt.gov.au

Planning Information:
Lands Planning
Dept of Infrastructure, Planning and Logistics
TEL: (08) 8999 8963
Email: planning@nt.gov.au

Housing Infrastructure Information:
Remote Housing
Dept of Housing and Community Development
TEL: 1800 104 076

SOURCE INFORMATION

CONTOUR INTERVAL :		**CURRENCY OF TOPOGRAPHY :**	28 Jun 2018
HORIZONTAL DATUM :	GDA94	**SOURCE MAP SCALE :**	2043
VERTICAL DATUM :	AHD	**ZONE UTM :**	53
PROJECTION :	Transverse Mercator	**DATE GENERATED :**	7 August 2024

N

GDA

0 40 80 120 160 200
metres

Locality Diagram

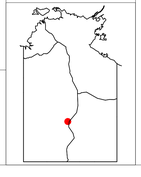

SERVICED LAND AVAILABILITY PROGRAM

SLAP Map

Nturiya

Ti Tree

Central Desert Shire Council

Community ID: 127