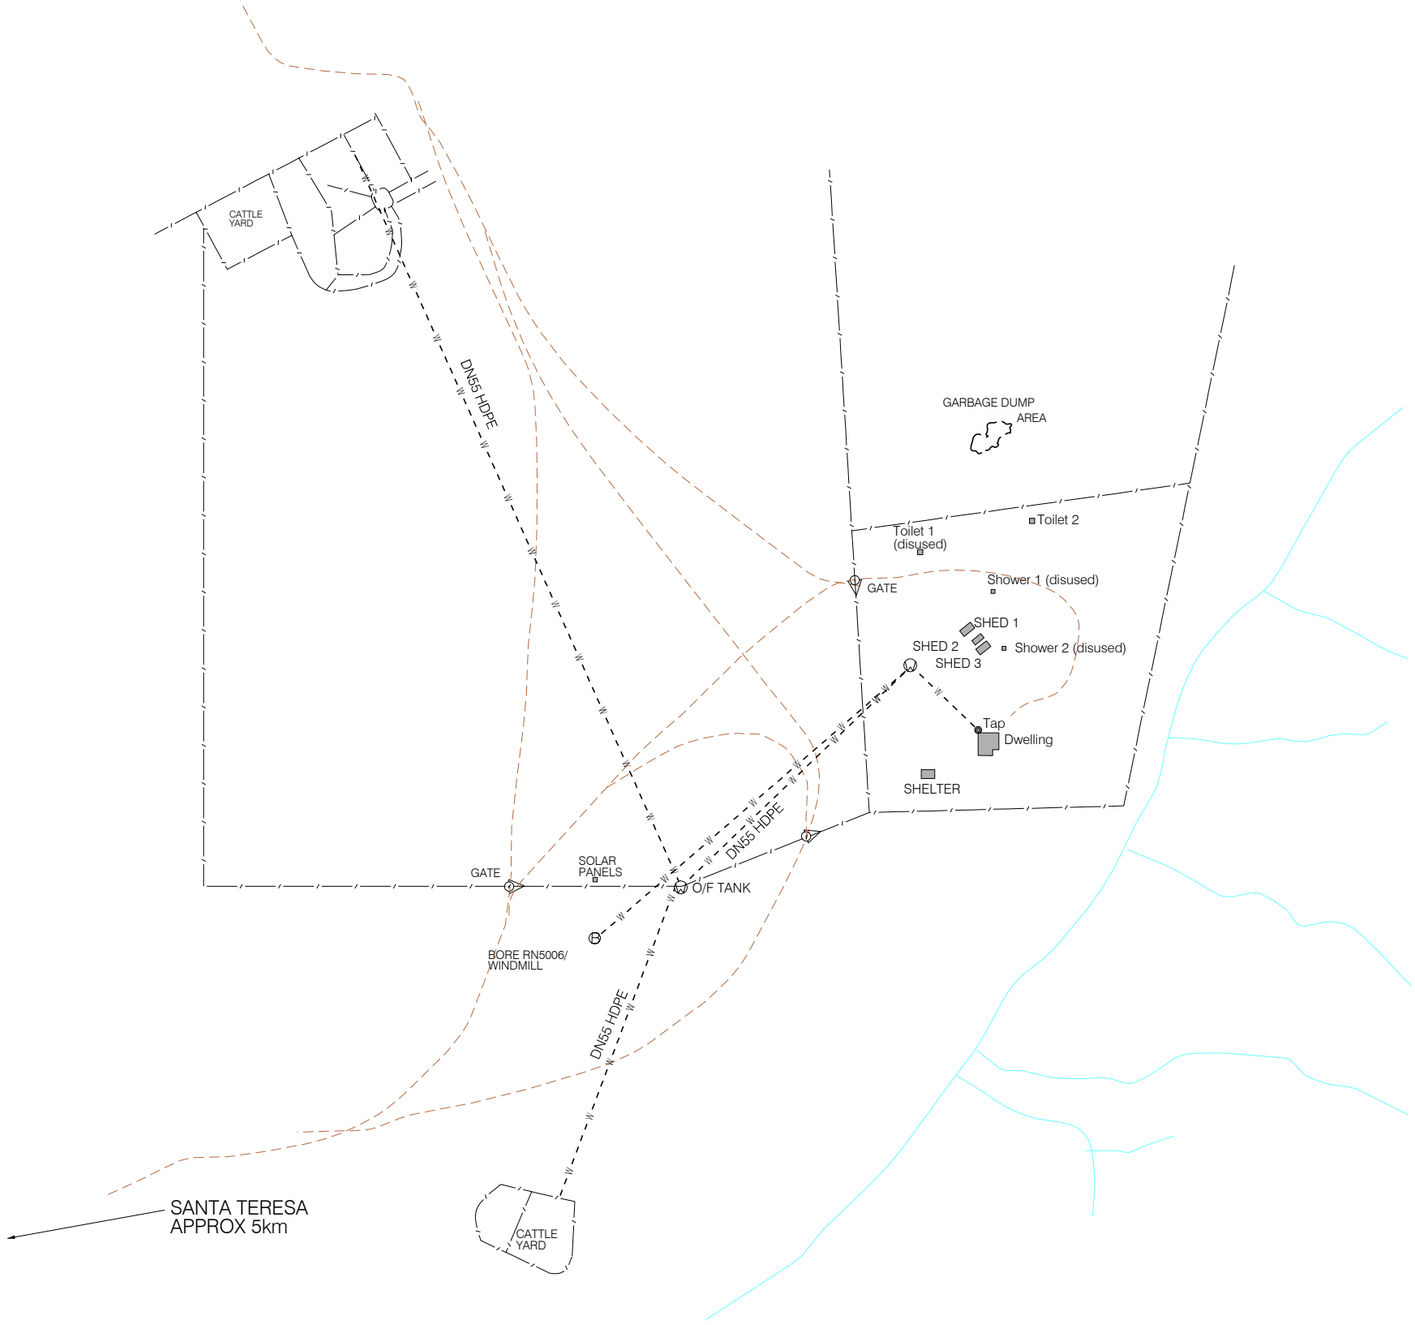

LEGEND

W	WATER LINE
WW	WATER RISING MAIN
S	SEWER LINE
SS	SEWER RISING MAIN
LV	ELECTRICITY (LV)
HV	ELECTRICITY (HV)
	APPROX POSITION BUILDING CONSTRUCTED SINCE DATE OF PHOTOGRAPHY
	LAND EXCLUDED FROM DEVELOPMENT
*	* NOTE EXPLAINING EXCLUSION
	BUILDING BEYOND ECONOMIC REPAIR

NOTE: The position of all services is approximate only.

LAND AVAILABLE FOR FUTURE DEVELOPMENT

SERVICED SITE
50m (diam.)

WS
RE

Denotes Service Required
W = WATER / S = SEWER
R = ROAD / E = ELECTRICITY

CORRECTIONS/UPDATES

LAND USE PLANNING
Indigenous Infrastructure Unit
Dept of Planning and Infrastructure
GPO Box 1680 DARWIN NT 0801
TEL: (08) 8924 7765 FAX:(08) 8924 7773

HORIZONTAL DATUM : GDA94 (ZONE 53)
VERTICAL DATUM : AUSTRALIAN HEIGHT DATUM (metres)
SCALE 1:2000 AT A1 - (1:4000 AT A3)

40 20 0 40 80
Metres

N

Northern Territory Government
Department of Planning and Infrastructure

PREPARED BY DEPARTMENT OF PLANNING AND INFRASTRUCTURE
© NORTHERN TERRITORY OF AUSTRALIA

REFERENCE DRAWINGS

SURVEYED : OVE ARUP PTY. LTD.

AMENDMENTS

No.	Date	Description	Authorised
1	12/12/06	NEW PLAN GENERATED FROM SURVEY	DPI
		PLAN LAST UPDATE BY TB6 ON 17/01/2007	

LTYENTYE APURTE COMMUNITY GOVERNMENT COUNCIL

COMMUNITY MAP

PHILLIPSON BORE

133