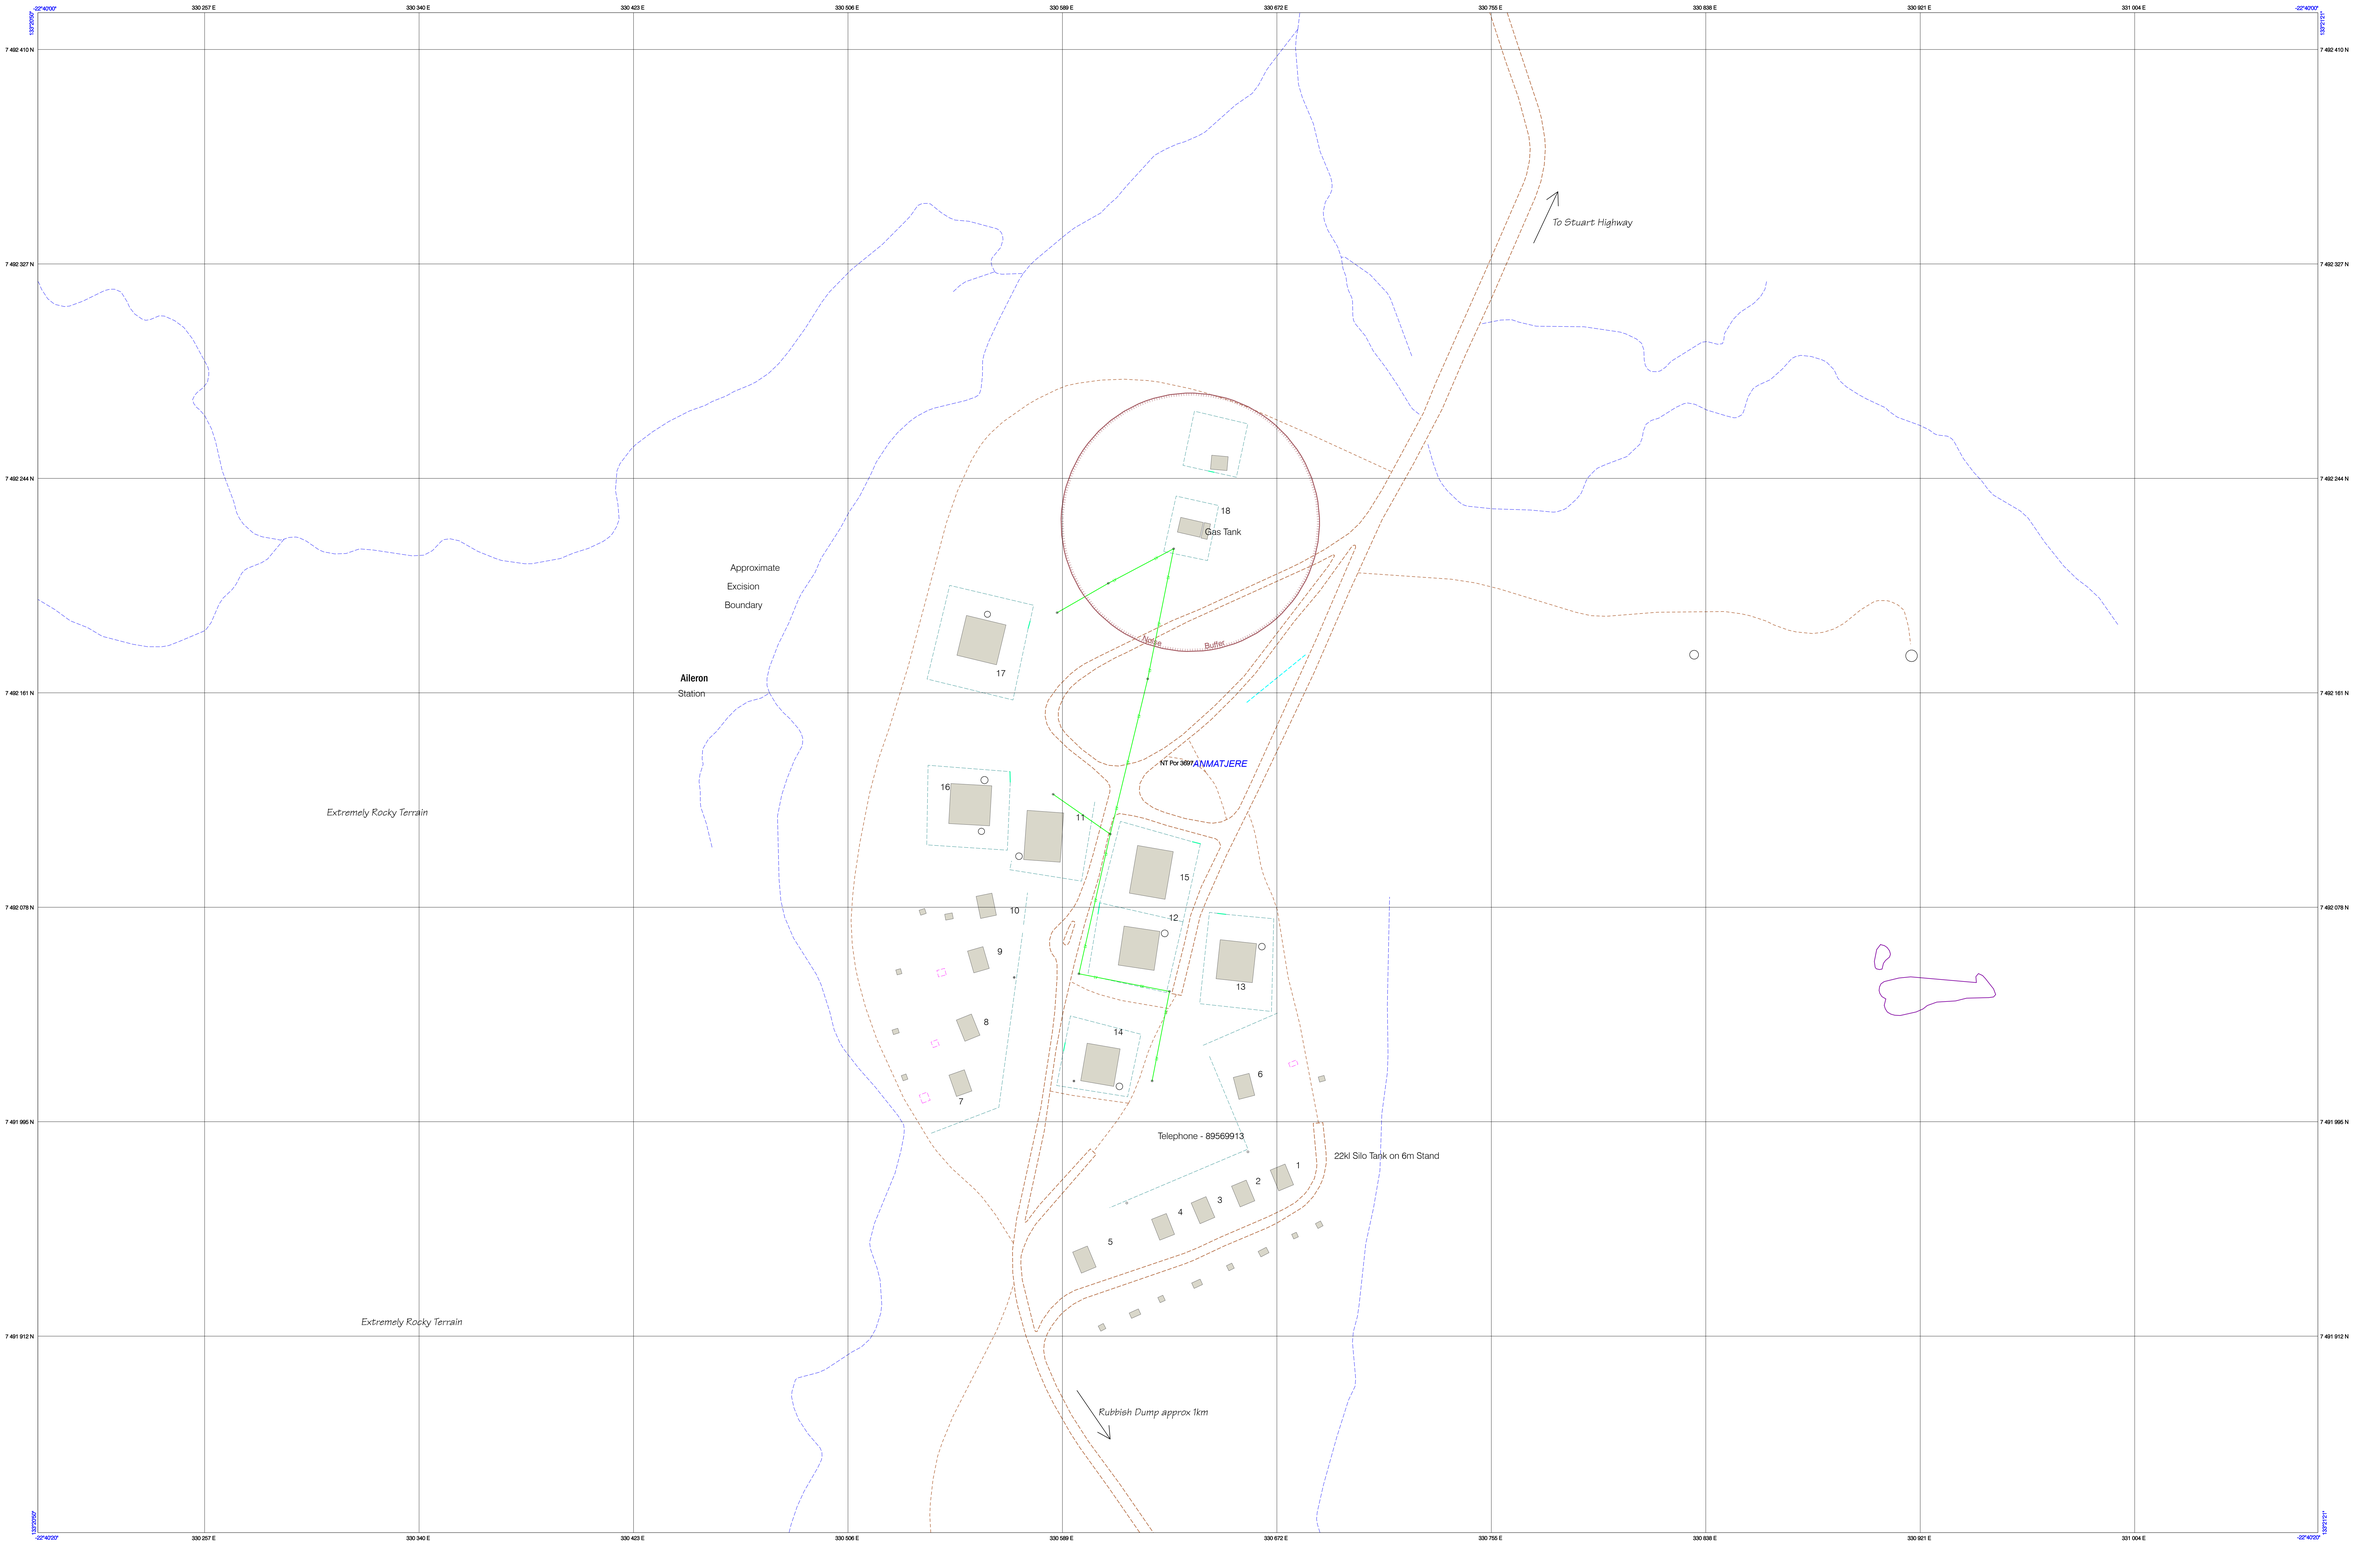

LAND USE PLANNING:

APPROX. POSITION OF BUILDING constructed since date of photography

LAND EXCLUDED FROM DEVELOPMENT

GENERAL EXCLUSION/BUFFERS

CULTURAL EXCLUSION AREAS

Unauthorised entry, works on or use of land where there is a sacred site is an offence under the Northern Territory Aboriginal Sacred Sites Act. For conditions relating to works on or use of land within a Cultural Exclusion Area contact the Aboriginal Areas Protection Authority (AAPA): email enquiries.aapa@nt.gov.au or phone 8999 4334.

This advice does not negate the need for consent for entry, works, or use which may be required under the Aboriginal Land Rights(NT) Act (in the case of Aboriginal land), or another statute.

© NORTHERN TERRITORY OF AUSTRALIA

CADASTRE

Current 123

Proposed 123

Locality LOCALITY

UTILITY SERVICES

ELECTRICITY

LOW VOLTAGE LV

HIGH VOLTAGE HV

WATER RETICULATION

WATER MAIN W

WATER RISING MAIN W

SEWER S

SEWER MAIN S

SEWER RISING MAIN S

BEFORE YOU DIG www.1100.com.au

LEGEND

TOPOGRAPHY

Road Sealed, Bridge

Road Unsealed, Track

Footpath, Drain, Culvert

Wall, Gate, Fence, Cattle Grid

Railway, Disused Railway

Aerodrome Tarmac, Landing Strip

Taxiway, Apron

Pipeline: Oil, Water, Undetermined Gas, Sewage

Building, Building-Shape unconfirmed

Shade Structure, Incomplete Building

Sewage Ponds, Tailings Pond

Oval, Arena, Swimming Pool

High Water Mark, Low Water Mark

Mine: Quarry, Surface Excavation

Contour; Index, Intermediate

Contour; Depression

Top of Bank, Bottom of Bank, Cliff

Watercourse; Perennial, Intermittent, Channel or Canal

WaterBodies; Perennial, Intermittent

WaterBodies; Reservoir, Water Hole

Swamp; Swamp Perennial, Swamp Intermittent

Flat; Mud Flat, Clay/Saltpan, Silt

Pole; Power, General, Light

Tank; Water, Elevated, Non-Water, Silo

Manhole, Pylon, Communication Tower, Bore.

AVAILABLE FROM AND PRODUCED BY:
Dept of Lands, Planning & the Environment
Geospatial Services
Grid Reg/Arithemtics House/Pemp
GPO Box 1680, Darwin NT 0801
https://litter.nt.gov.au/

Northern Territory Government

NOTES:
POWER POLES, MANHOLES, SEPTIC TANKS, TOWERS/PUPOITS and other similar shaped objects are shown as they are on the ground/facility and have their locations confirmed from aerial survey techniques.
These features are suitable as LOCAL SURVEY CONTROL. Their ground location is expected to be within +/-0.3m of the survey location.
(DIAL BEFORE YOU DIG (phone 1100 (Interstate)) or visit www.1100.com.au)
For water, sewer, and power information and connection requirements for Commercial/Industrial Developments contact Water Corporation's Business Community Development on 1800 245 092, and visit http://www.powerwater.com.au/business

General enquiries, corrections, updates, errors and omissions:

Lands Planning
NT Dept of Lands, Planning and the Environment
TEL: (08) 8999 8963, Email: planning@nt.gov.au

This product is a compilation of data holdings from (but not restricted to) NT Dept of Lands, Planning and the Environment, NT Dept of Housing, Power and Water Corporation and Aboriginal Areas Protection Authority.
Whilst every effort has been made to ensure the accuracy of this map, errors and omissions may occur.
No Warranty is given concerning the accuracy of the information herein. Users should refer to the originating bodies or departments regarding the accuracy and currency of the data.

Topographic Information:
Geospatial Services
Dept of Lands, Planning and the Environment
TEL: (08) 8999 8435
Email: landinfo@nt.gov.au

Aboriginal Areas Protection Authority:
Area Regulation
Aboriginal Areas Protection Authority
TEL: (08) 8999 4334
Email: enquiries.aapa@nt.gov.au

Cadastral Information:
Office of the Surveyor-General
Dept of Lands, Planning and the Environment
TEL: (08) 8999 6435
Email: landinfo@nt.gov.au

Power, Water or Sewer Information:
Network Planning
Power and Water Corporation
TEL: 1800 245 092

Planning Information:
Lands Planning
Dept of Lands, Planning and the Environment
(TEL: (08) 8999 8963
Email: planning@nt.gov.au

Housing Infrastructure Information:
Remote Housing
Dept of Housing
TEL: (08) 8999 6614
Email: lea.dhg@nt.gov.au

SOURCE INFORMATION

CONTOUR INTERVAL :		CURRENCY OF TOPOGRAPHY :	22 Apr 2011
HORIZONTAL DATUM :	GDA94	SOURCE MAP SCALE :	838
VERTICAL DATUM :	AHD	ZONE UTM :	53
PROJECTION :	Transverse Mercator	DATE GENERATED :	14 July 2016

N

0 20 40 60 80 100

GDA

Locality Diagram

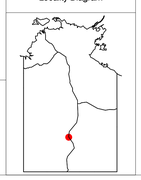

SERVICED LAND AVAILABILITY PROGRAM

SLAP Map

Alyuen

Aileron

Central Desert Shire Council

Community ID: 2