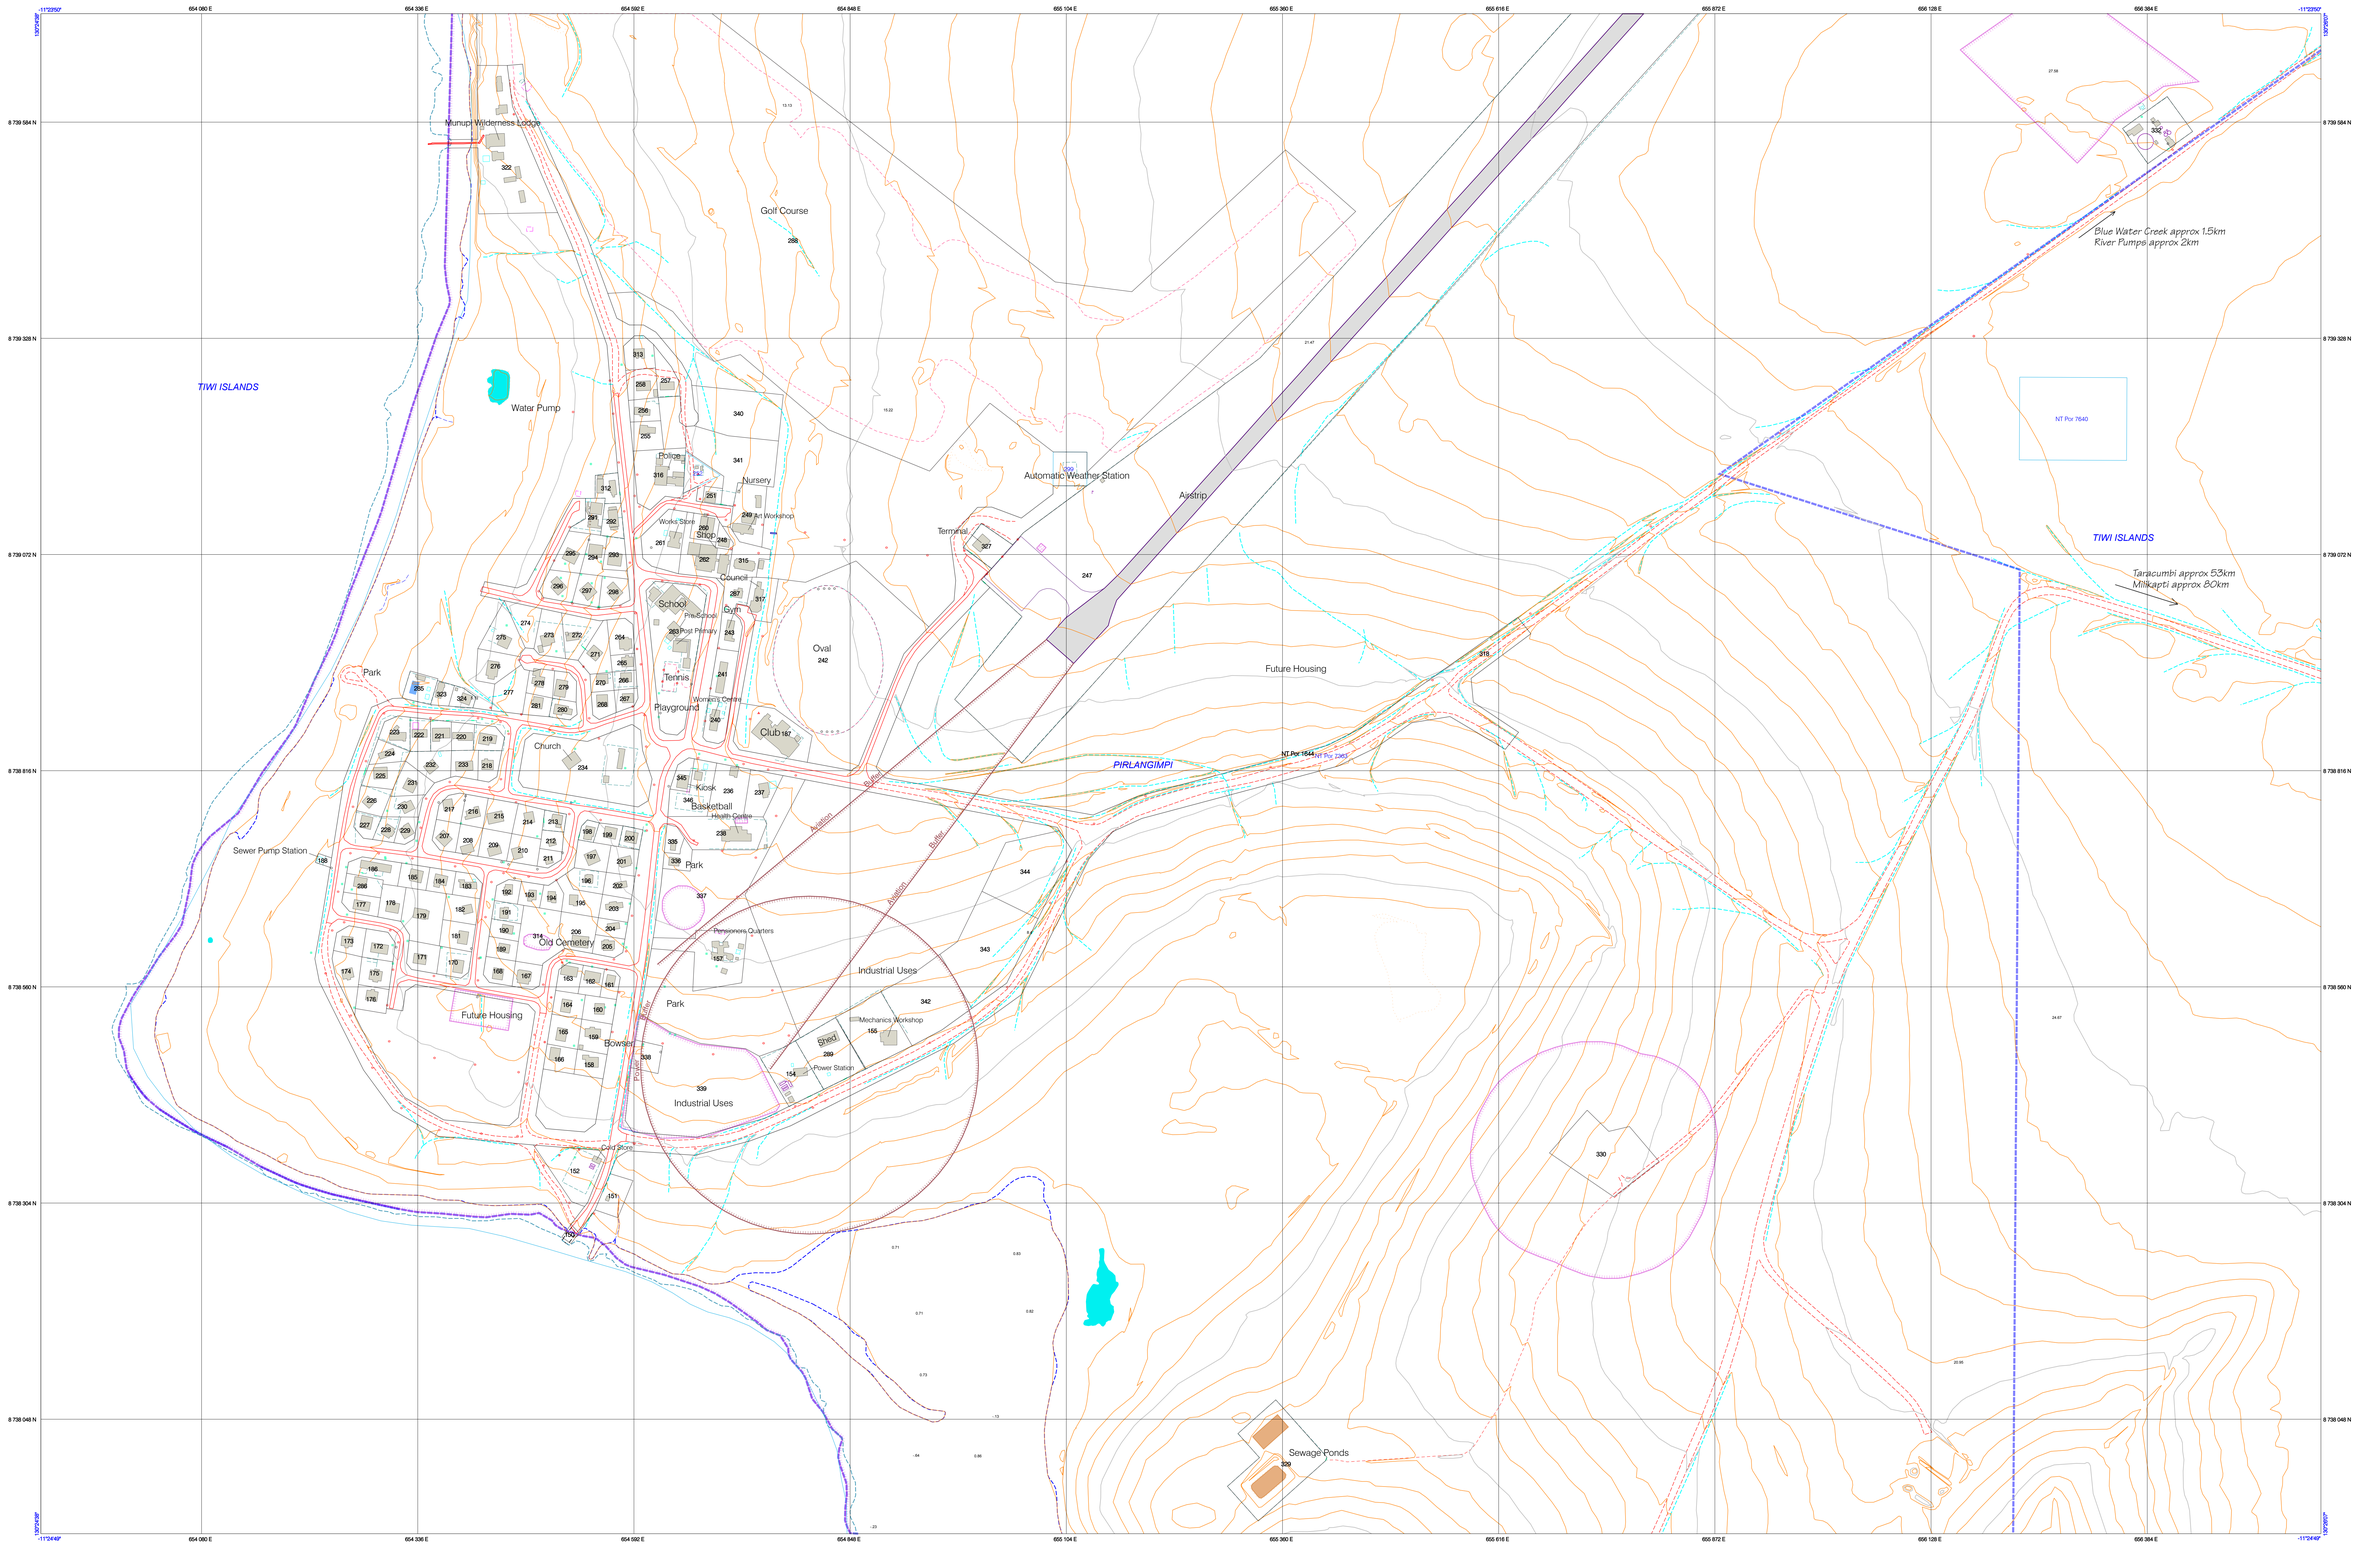

LEGEND

LAND USE PLANNING:

APPROX. POSITION OF BUILDING constructed since date of photography

LAND EXCLUDED FROM DEVELOPMENT

GENERAL EXCLUSION BUFFERS

CULTURAL EXCLUSION AREAS

Unauthorised entry, works on or use of land where there is a sacred site is an offence under the Northern Territory Aboriginal Sacred Sites Act. For conditions relating to works on or use of land within a Cultural Exclusion Area contact the Aboriginal Areas Protection Authority (AAPA); email enquiries.aapa@nt.gov.au or phone (08) 8999 4365.

This advice does not negate the need for consent for entry, works, or use which may be required under the Aboriginal Land Rights (NT) Act (in the case of Aboriginal Land), or another statute.

NORTHERN TERRITORY GOVERNMENT

© NORTHERN TERRITORY OF AUSTRALIA

CADASTRE

Current — 123

Proposed — 123

Locality — LOCALITY

UTILITY SERVICES

ELECTRICITY

LOW VOLTAGE — LV

HIGH VOLTAGE — HV

WATER RETICULATION

WATER MAIN — W

WATER RISING MAIN — W W

SEWER

SEWER MAIN — S

SEWER RISING MAIN — S S

DIAL BEFORE YOU DIG www.1100.com.au

TOPOGRAPHY

Road Sealed, Bridge

Road Unsealed, Track

Footpath, Drain, Culvert

Wall, Gate, Fence, Cattle Grid

Railway, Disused Railway

Aerodrome Tarmac, Landing Strip

Taxiway, Apron

Pipeline: Oil, Water, Undetermined Gas, Sewage

Building, Building-Shape unconfirmed

Shade Structure, Incomplete Building

Sewage Ponds, Tailings Pond

Oval, Arena, Swimming Pool

High Water Mark, Low Water Mark

Mine, Quarry, Surface Excavation

Contour, Index, Intermediate

Contour, Depression

Top of Bank, Bottom of Bank, Cliff

Watercourse; Perennial, Intermittent, Channel or Canal

WaterBodies; Perennial, Intermittent

WaterBodies; Reservoir, Water Hole

Swamp; Swamp Perennial, Swamp Intermittent

Flat; Mud Flat, Clay/Saltpan, STI

Pole; Power, General, Light

Tank; Water, Elevated, Non-Water, Silo

Manhole, Pylon, Communication Tower, Bore

AVAILABLE FROM AND PRODUCED BY:

Department of Infrastructure, Planning and Logistics
Geospatial Services
First Floor, Energy House
18-20 Cavenagh Street, Darwin City
GPO Box 1680, Darwin NT 0801
https://dipl.nt.gov.au/

NOTES:

POWER POLES, MANHOLES, SEPTIC TANKS, TOMBSTIPCOTS and other similar shaped objects are captured from Aerial Photography and have their locations confirmed from aerial survey control. The locations are suitable as LOCAL SURVEY CONTROL. Their ground Datum is expected to be within +/-0.3m of their mapped location.

DIAL BEFORE YOU DIG (phone 1100 (freecall) or visit www.1100.com.au.
For water, sewer, and power information and connection requirements for Darwin/Palmerston/Rural Water and Water Corporation. Indigenous Community Development on 1800 245 092, and visit https://www.powerwater.com.au/

General enquiries, corrections, updates, errors and omissions:

Lands and Planning, NT Department of Infrastructure, Planning and Logistics

TEL: (08) 8999 8963, Email: planning@nt.gov.au

This product is a compilation of data holdings from (but not restricted to) NT Dept of Infrastructure, Planning and Logistics, NT Dept of Housing and Community Development, Power and Water Corporation and Aboriginal Areas Protection Authority.
Whilst every effort has been made to ensure the accuracy of this map, errors and omissions may occur. No warranty is given concerning the accuracy of the information herein. Users should refer to the originating bodies or departments regarding the accuracy and currency of the data.

Topographic Information:
Geospatial Services
Dept of Infrastructure, Planning and Logistics
TEL: (08) 8999 6435
Email: landinfo@nt.gov.au

Cadastral Information:
Office of the Surveyor-General
Dept of Infrastructure, Planning and Logistics
TEL: (08) 8999 6435
Email: landinfo@nt.gov.au

Power, Water or Sewer Information:
Remote Operations
Power and Water Corporation
TEL: 1800 245 092

Aboriginal Areas Protection Authority:
The Registrar
Aboriginal Areas Protection Authority
TEL: (08) 8999 4365
Email: enquiries.aapa@nt.gov.au

Planning Information:
Lands Planning
Dept of Infrastructure, Planning and Logistics
TEL: (08) 8999 8963
Email: planning@nt.gov.au

Housing Infrastructure Information:
Remote Housing
Dept of Housing and Community Development
TEL: 1800 104 076

SOURCE INFORMATION

CONTOUR INTERVAL :		CURRENCY OF TOPOGRAPHY :	19 Jun 2012, 27 Jun 2018
HORIZONTAL DATUM :	GDA94	SOURCE MAP SCALE :	2565
VERTICAL DATUM :	AHD	ZONE UTM :	52
PROJECTION :	Transverse Mercator	DATE GENERATED :	22 April 2020

N

GDA

0 80 160 240 320 400
metres

Locality Diagram

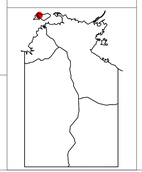

SERVICED LAND AVAILABILITY PROGRAM

SLAP Map

Pirlangimpi

Garden Point

Tiwi Islands Shire Council

Community ID: 411